


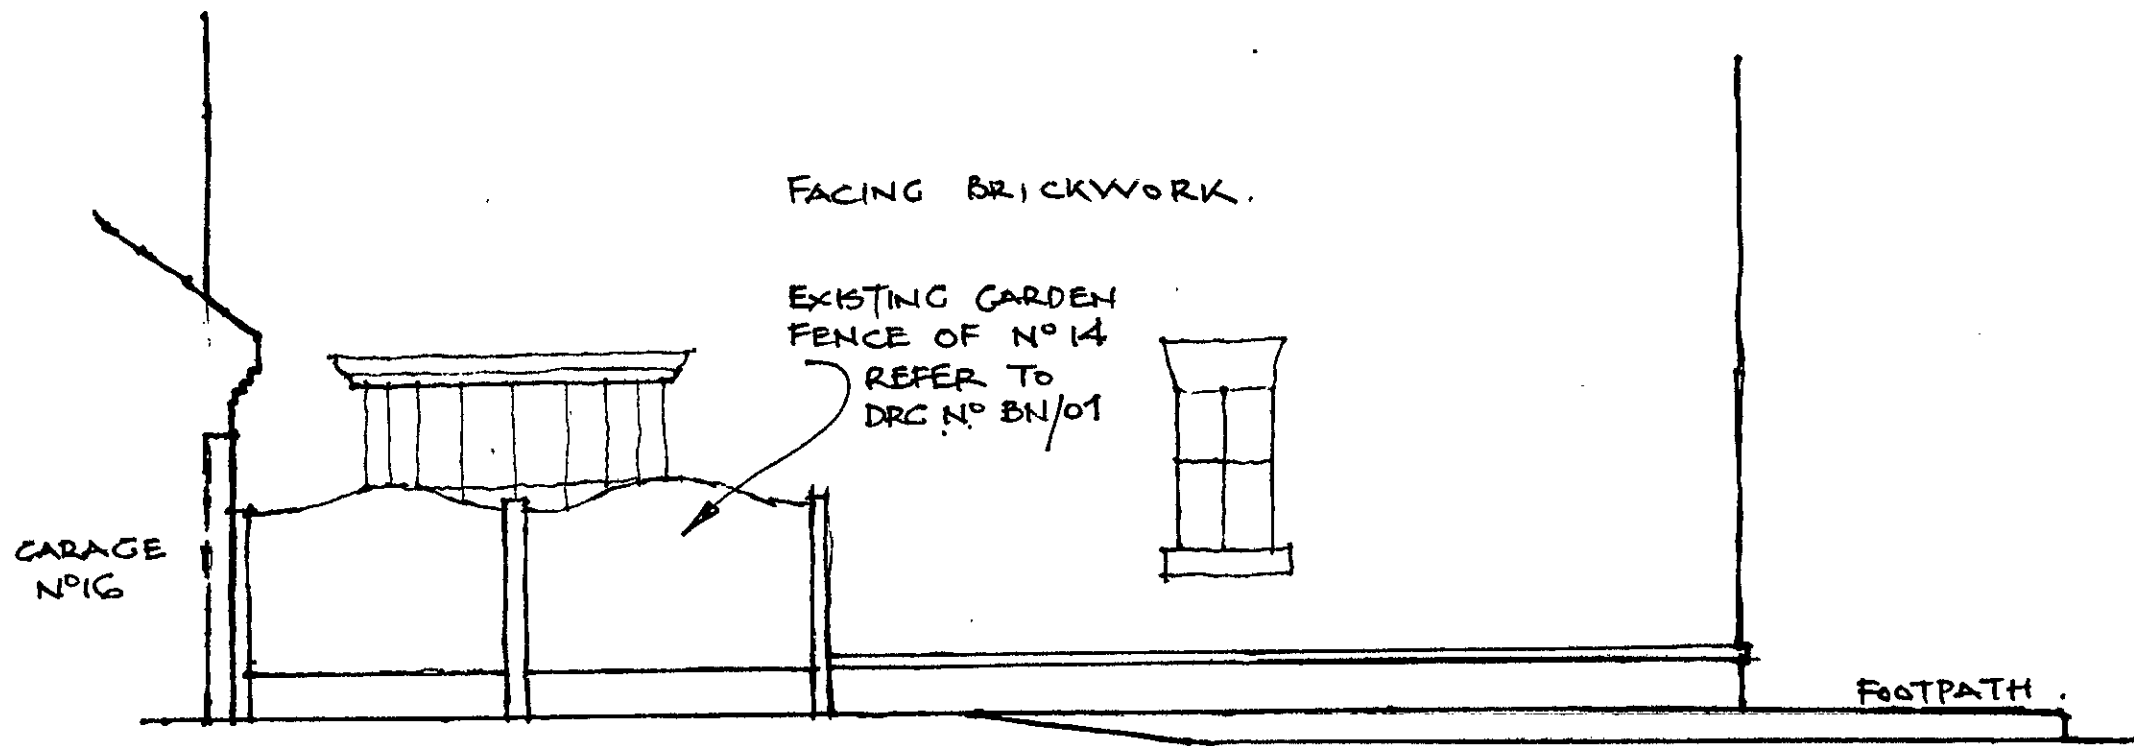

ELEVATION LOOKING EAST
(AS EXISTING)

SCALE 1:50

09/02/2017

DRC N° BN/03