


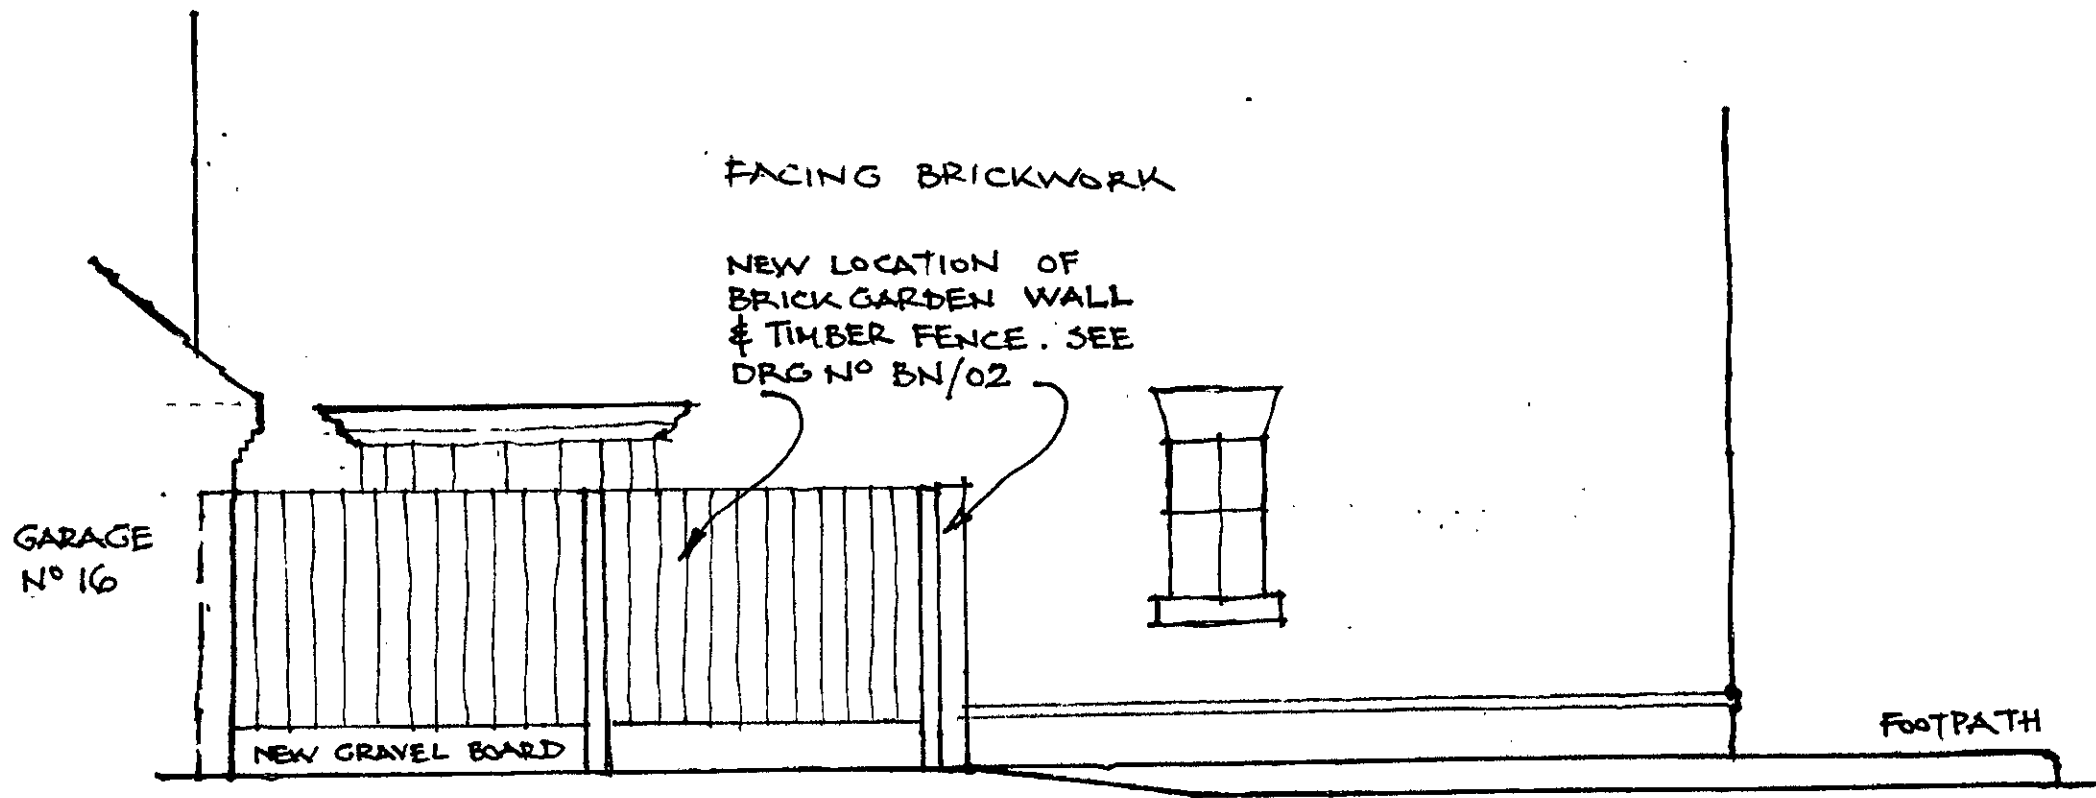

ELEVATION LOOKING EAST
(AS PROPOSED)

SCALE 1:50
03/02/2017

DRG N° BN/04