location plan

1 : 1250

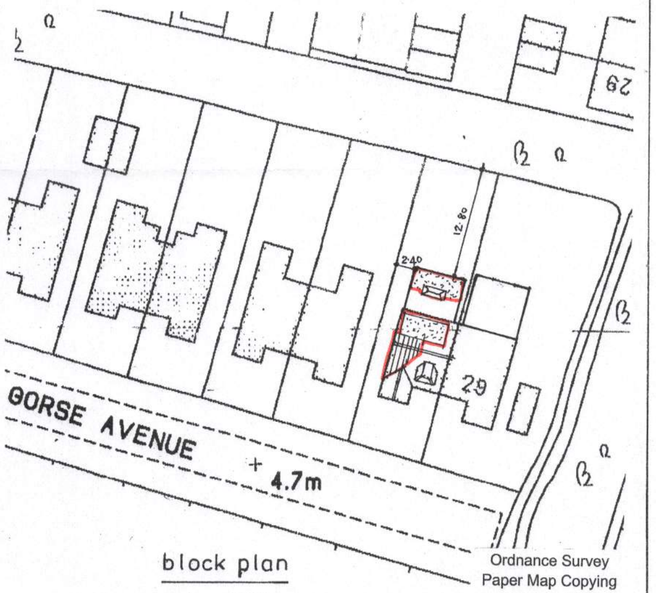

block plan

1 : 500

Ordnance Survey
Paper Map Copying
Licence No.
100056538

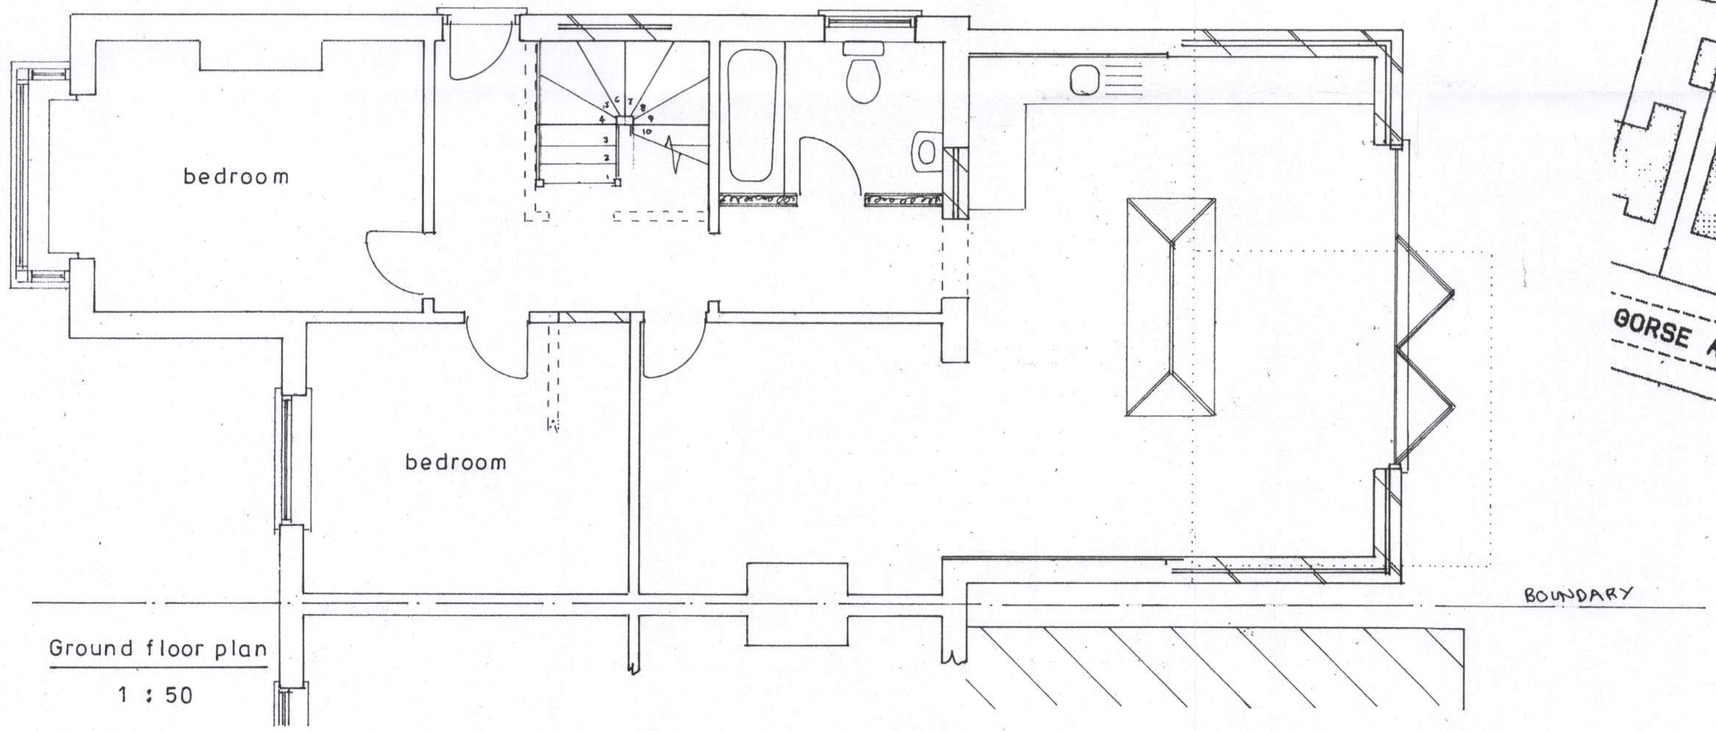

Ground floor plan

1 : 50

Proposed

PROPOSED SINGLE STOREY EXTENSION AND ROOF ALTERATIONS AT 27, GORSE AVE., FELPHAM FOR MR. & MRS. P. BRENNAN.

Bryan Butcher
Rainbow Cottage
Nyetimber Lane
Bognor Regis PO21 3JX
01243 266871
07973 233442
bryan.butcher@btinternet.com
www.bryanbutcher.com

ARUN DISTRICT COUNCIL FP/35/18/HH