


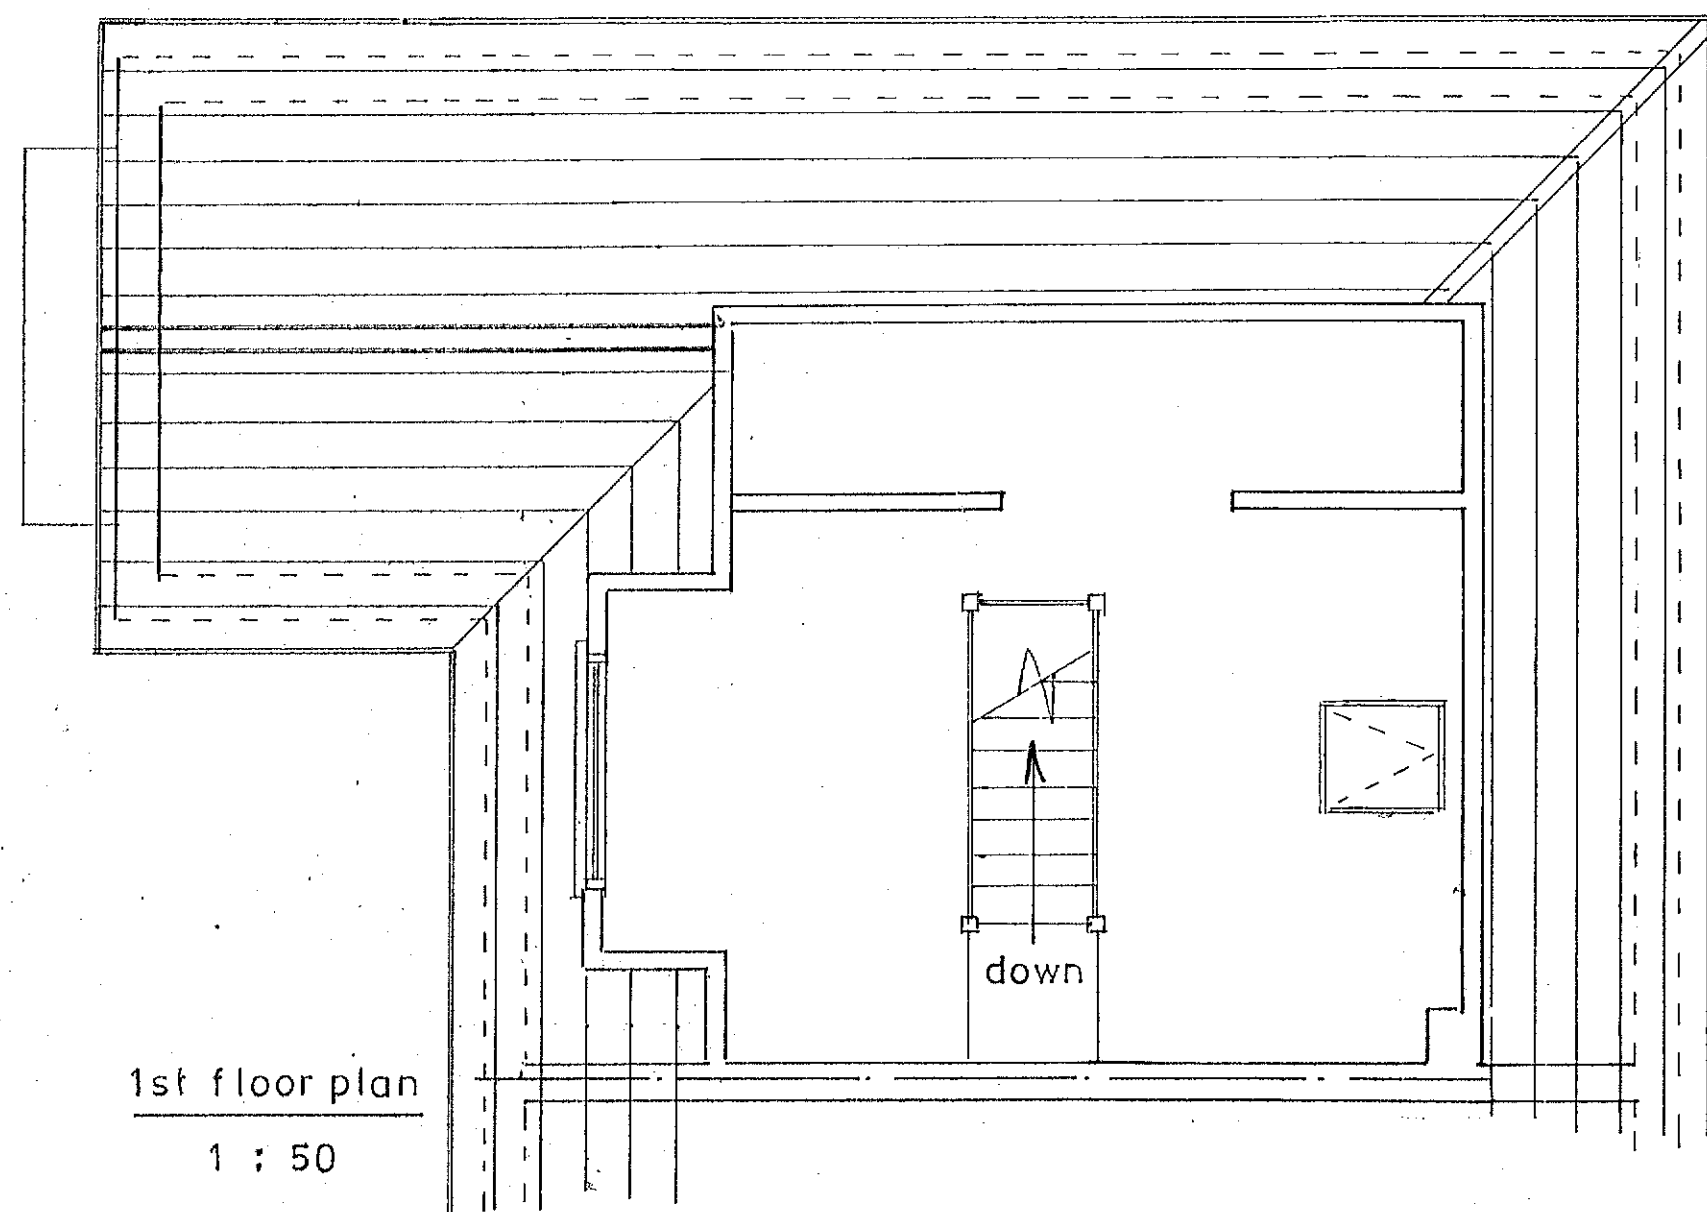


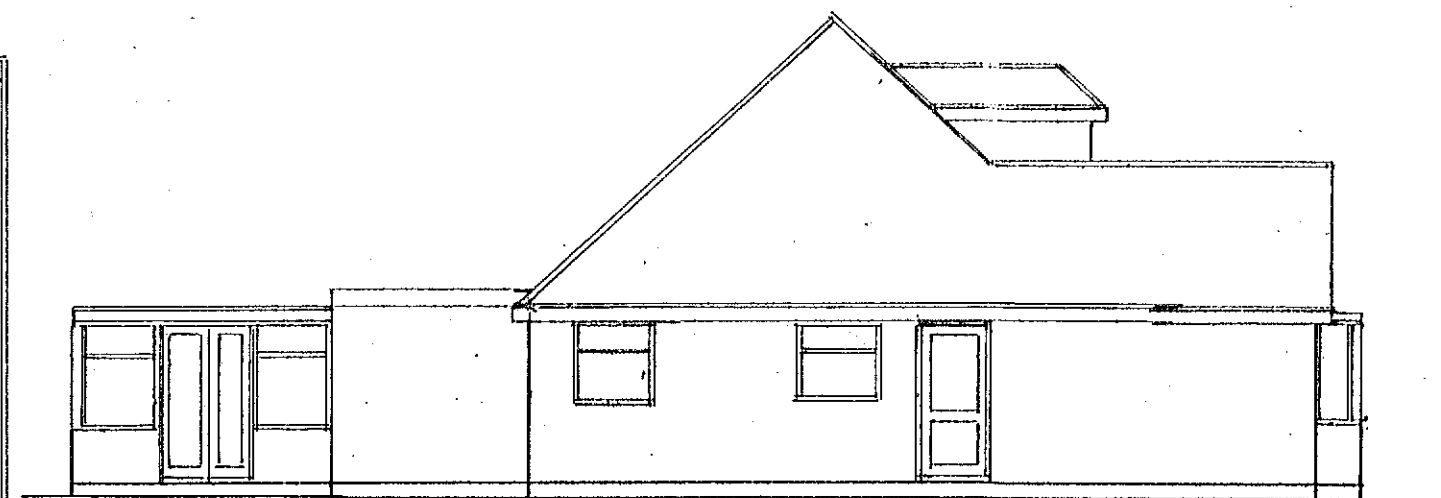


west

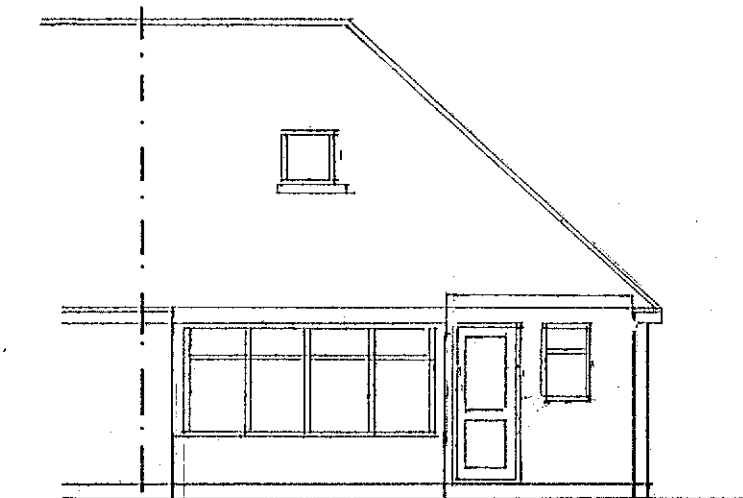

north

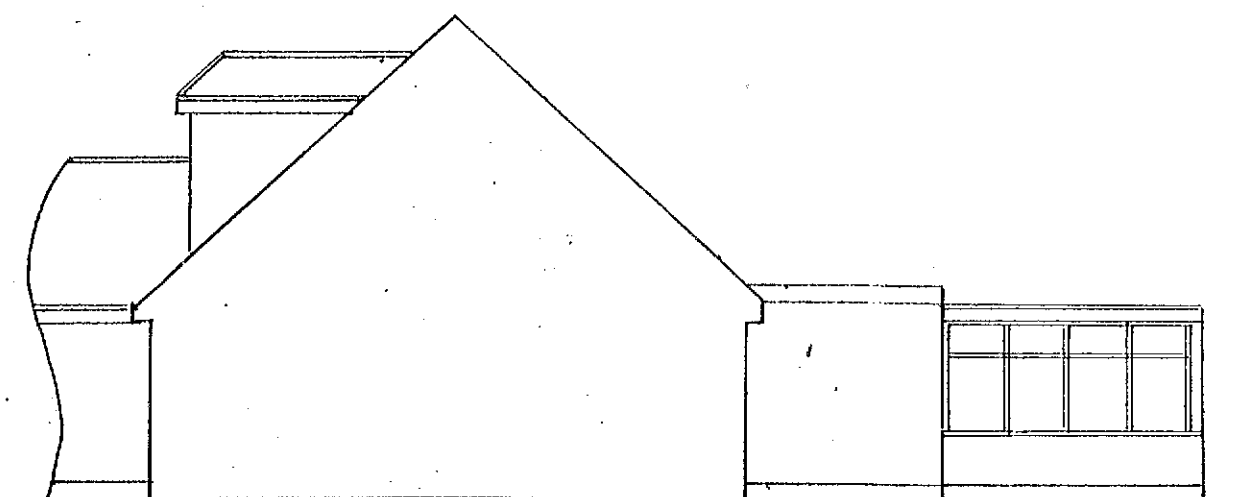


east

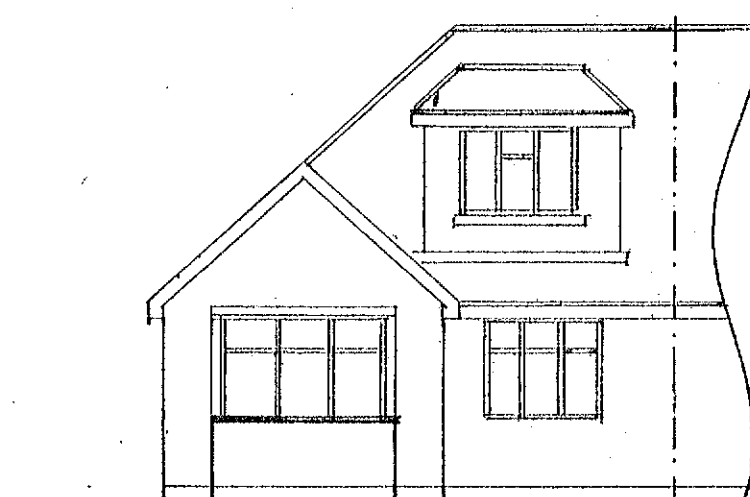


south

1 : 100

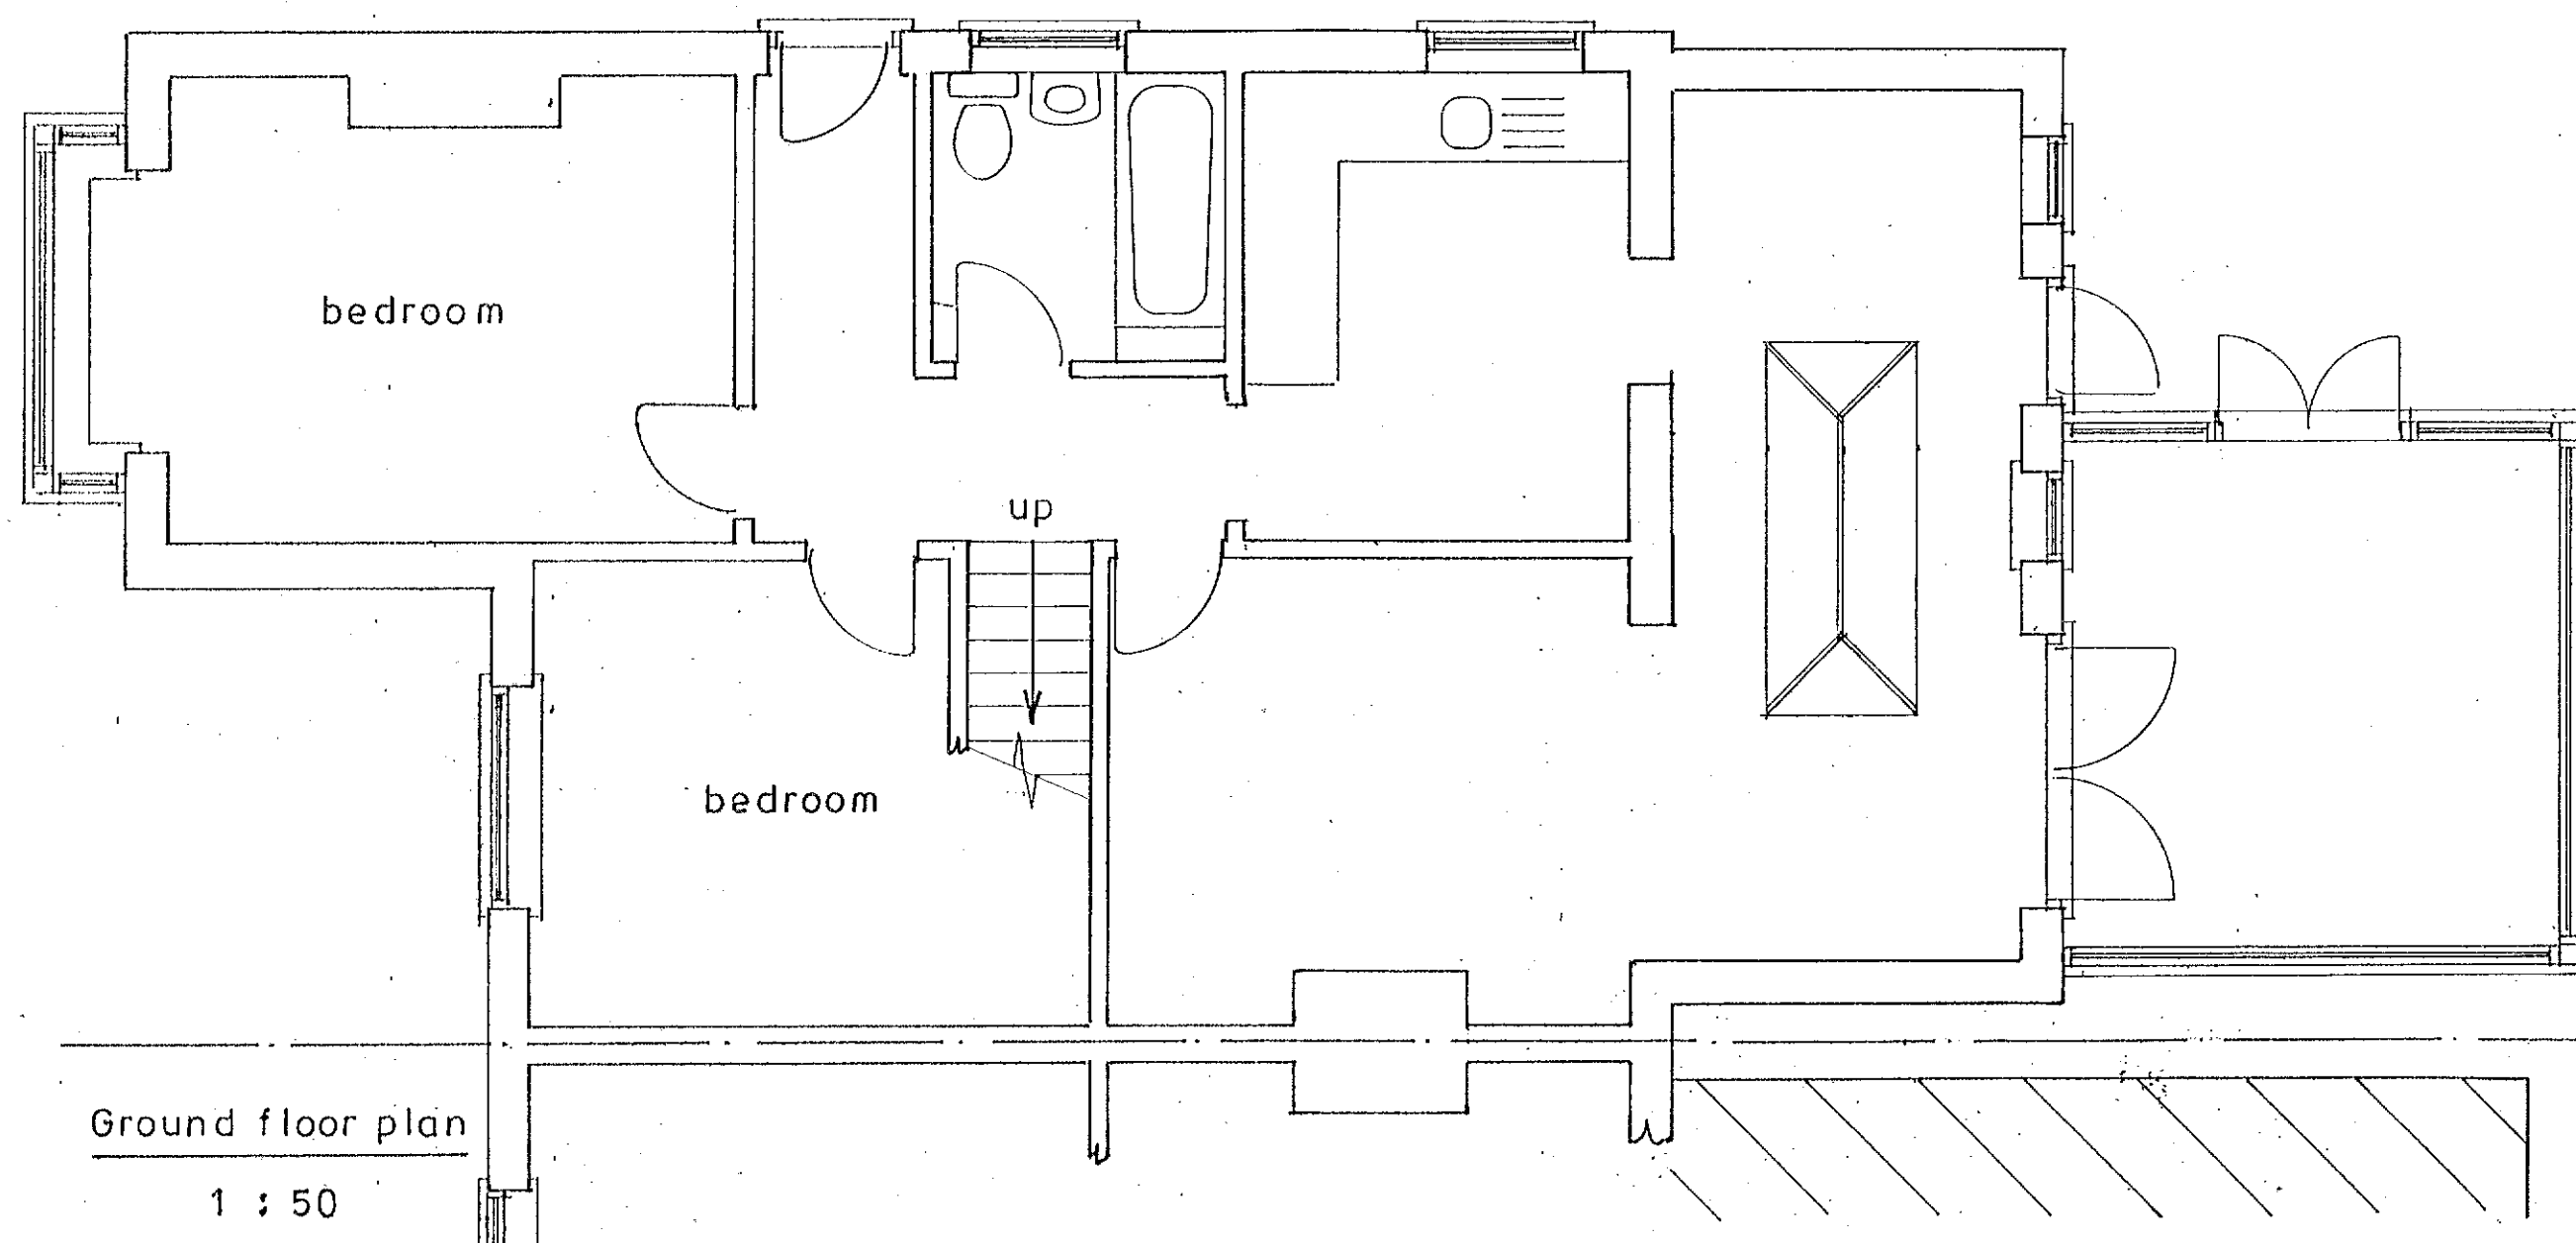


Ground floor plan

1 : 50

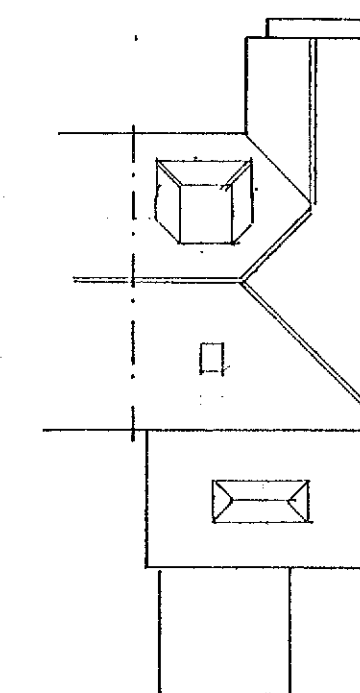

roof plan

1 : 200

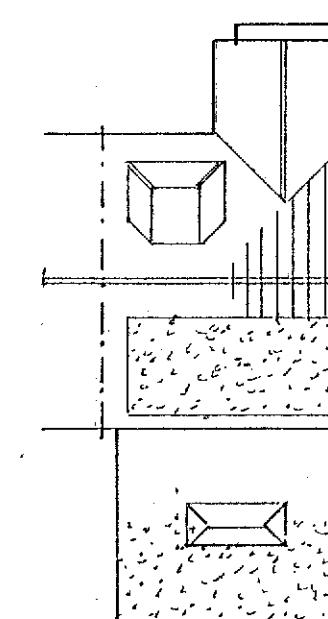

proposed roof plan

Existing

PROPOSED SINGLE STOREY EXTENSION AND ROOF ALTERATIONS AT 27, GORSE AVE.,
FELPHAM FOR MR. & MRS. P. BRENNAN.

sheet 3 of 3

Bryan Butcher
Rainbow Cottage
Nyetimber Lane
Bognor Regis PO21 3JX
01243 266871
07973 233442
bryan.butcher@btinternet.com
www.bryanbutcher.com