




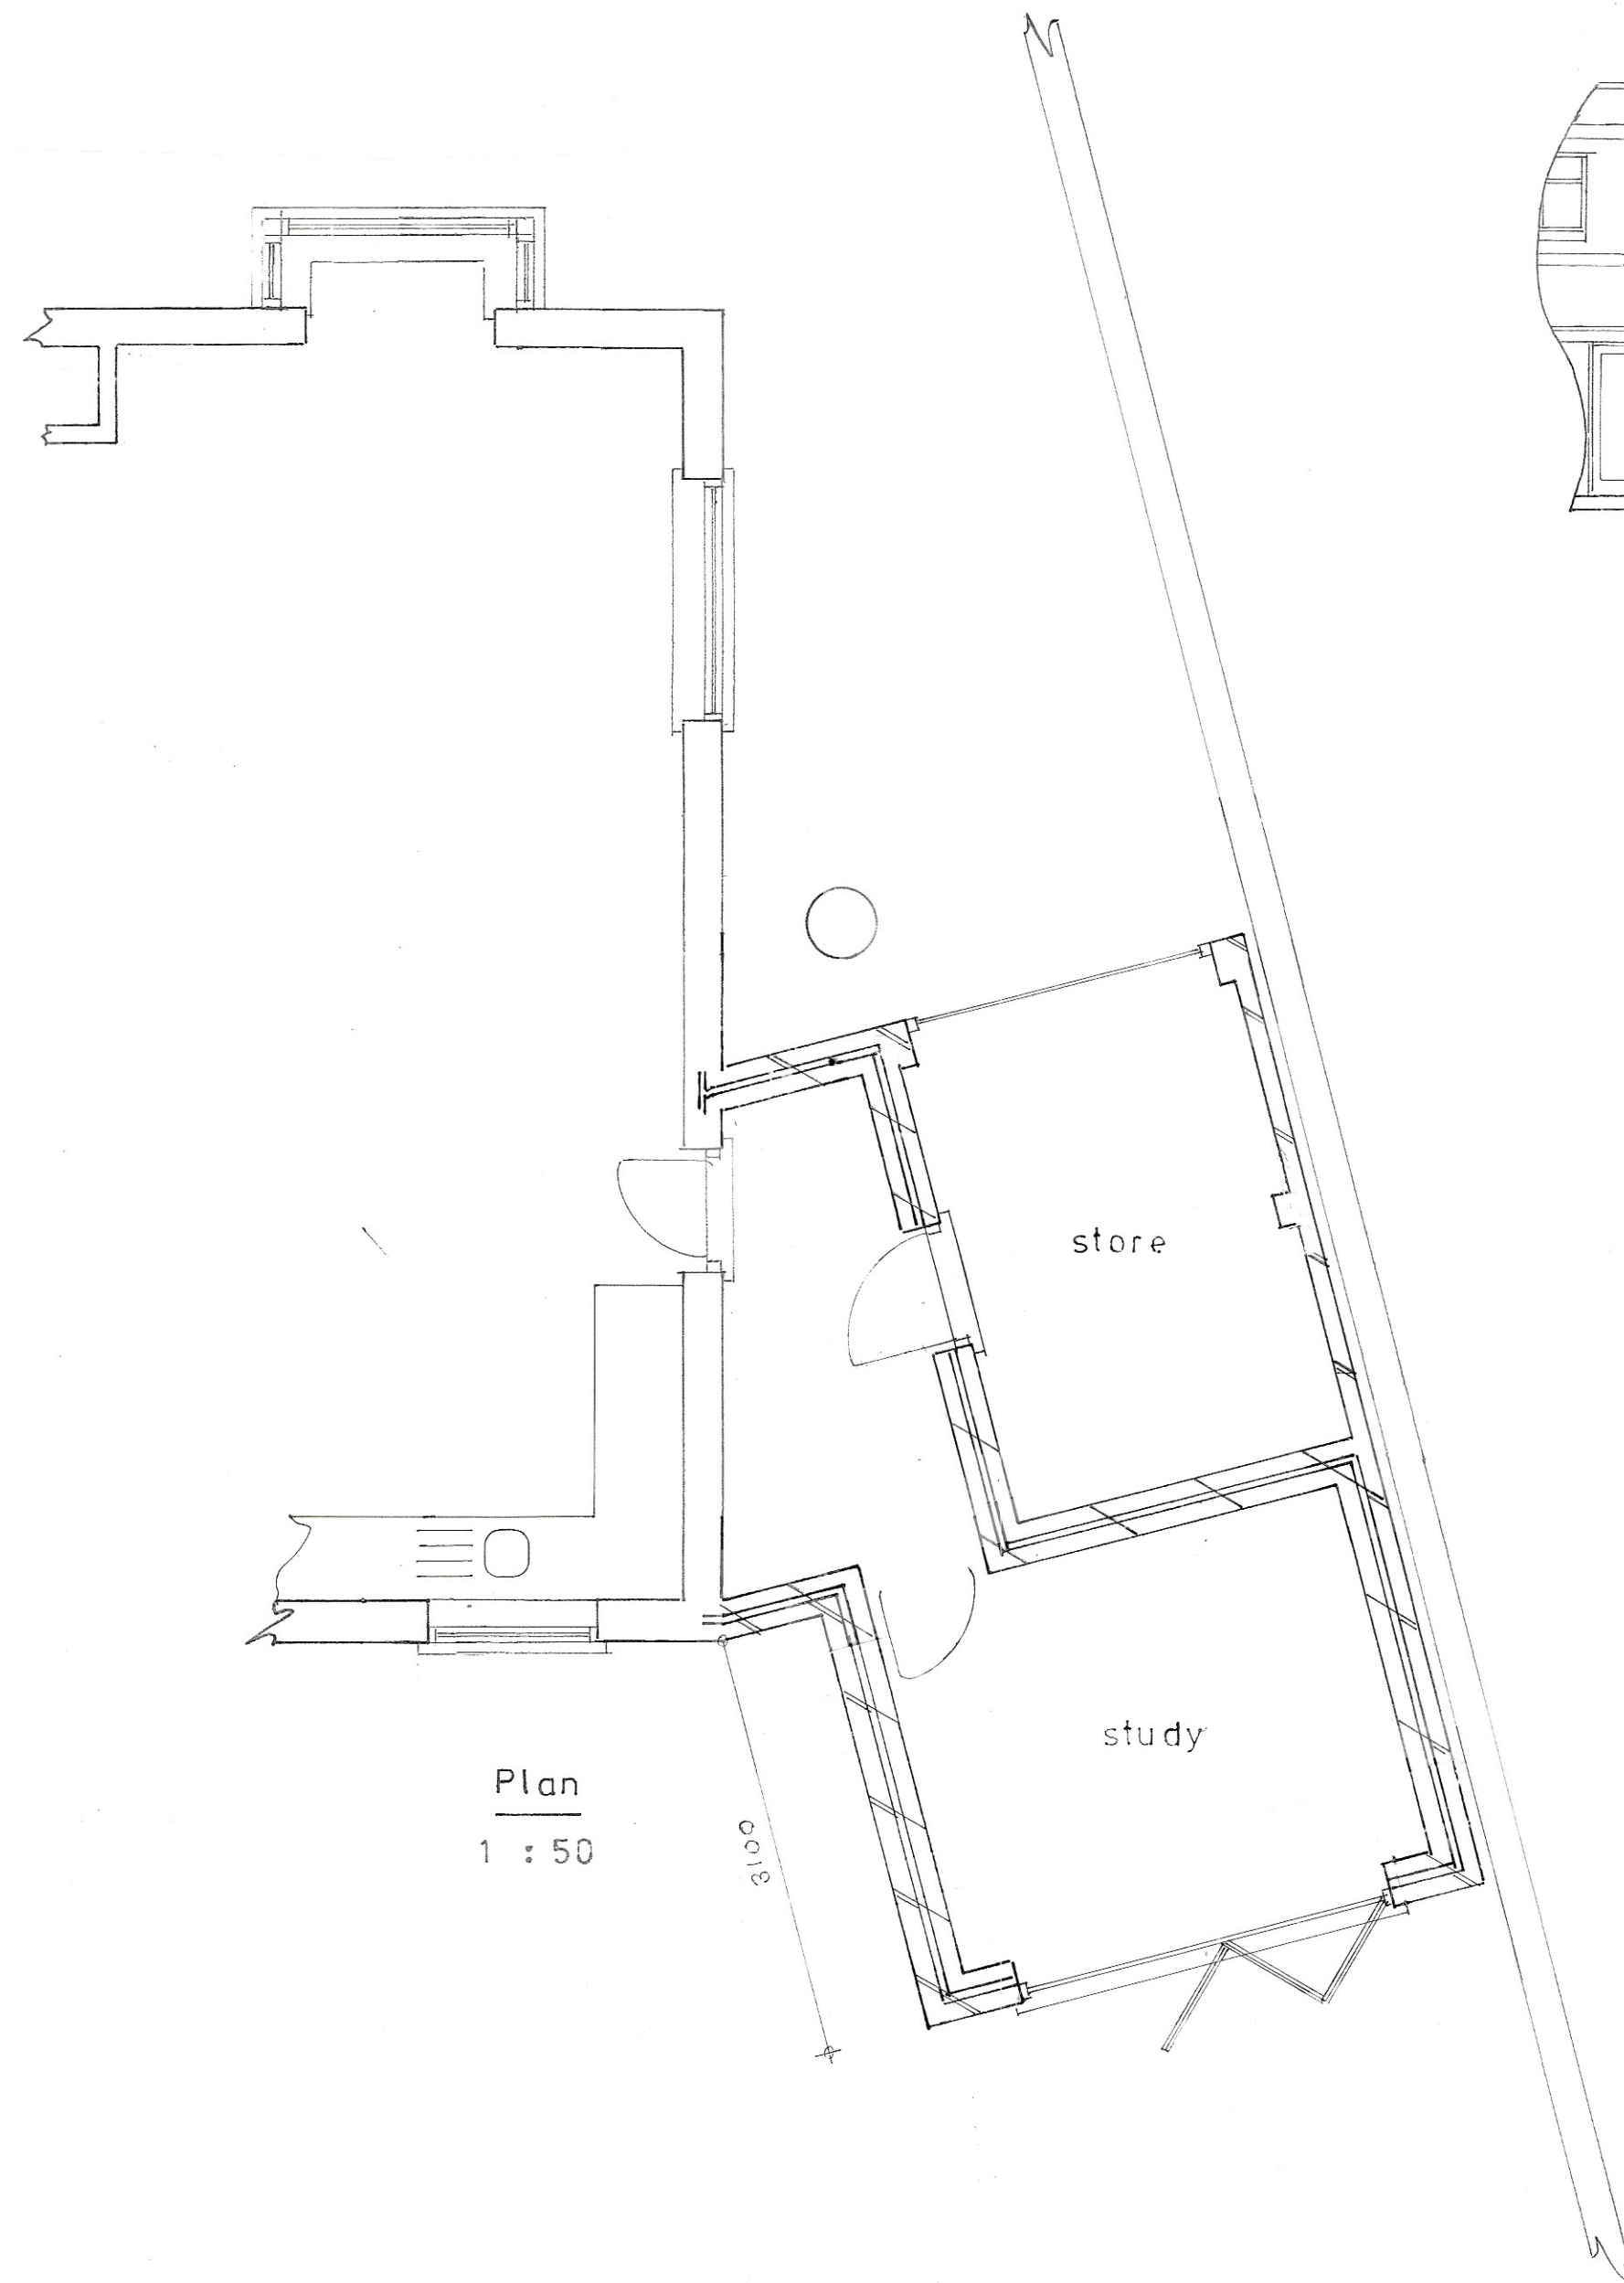

west

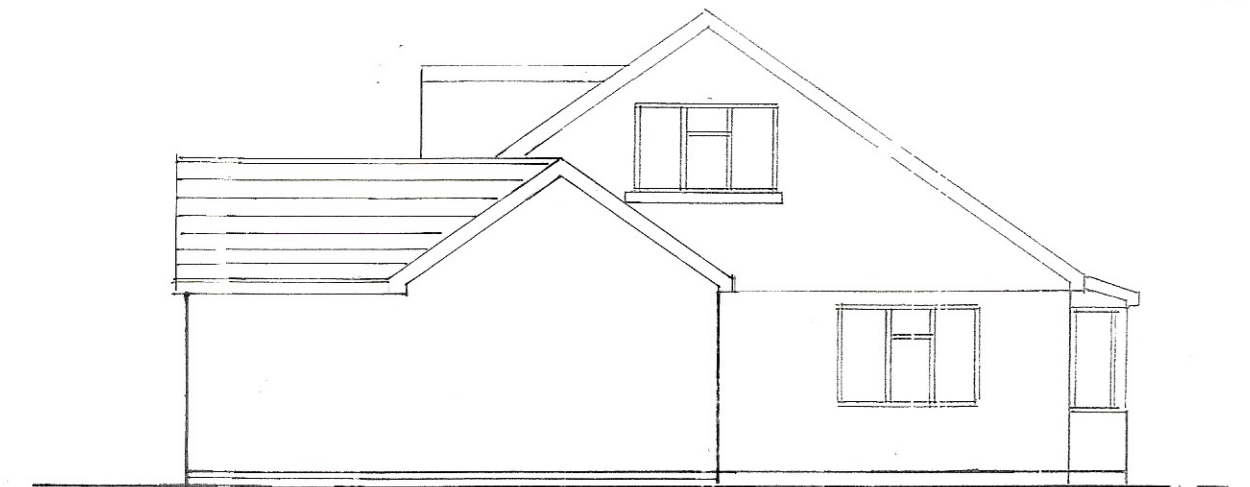

south

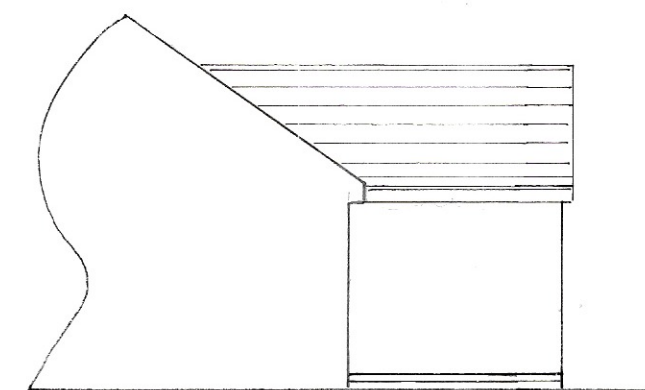


north



east

1 : 100

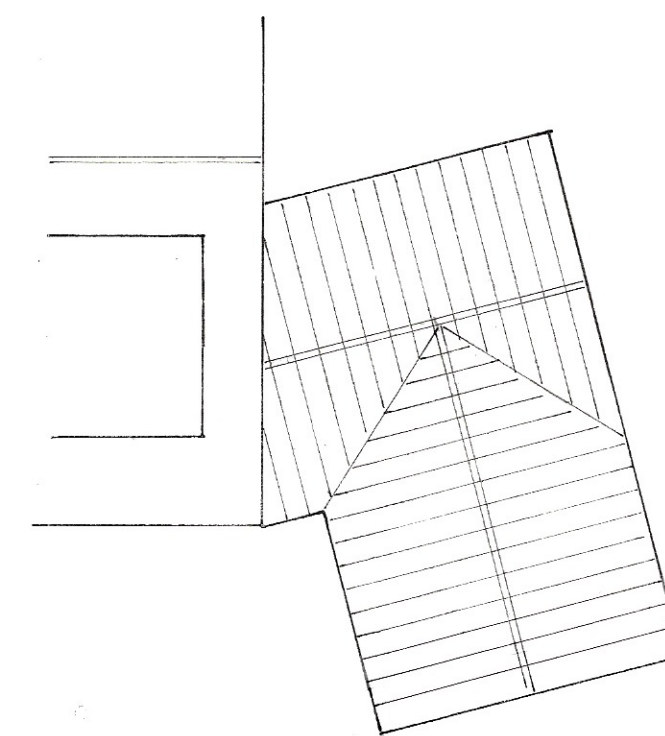

roof plan

1 : 100

sheet 1 of 3

Proposed

PROPOSED SINGLE STOREY EXTENSION AT 8, SOUTHVIEW ROAD, FELPHAM
FOR MR. & MRS. I. LLOYD-WILLIAMS.

Bryan Butcher
Rainbow Cottage
Nyetimber Lane
Bognor Regis PO21 3JX
01243 266871
07973 233442
bryan.butcher@btinternet.com
www.bryanbutcher.com