




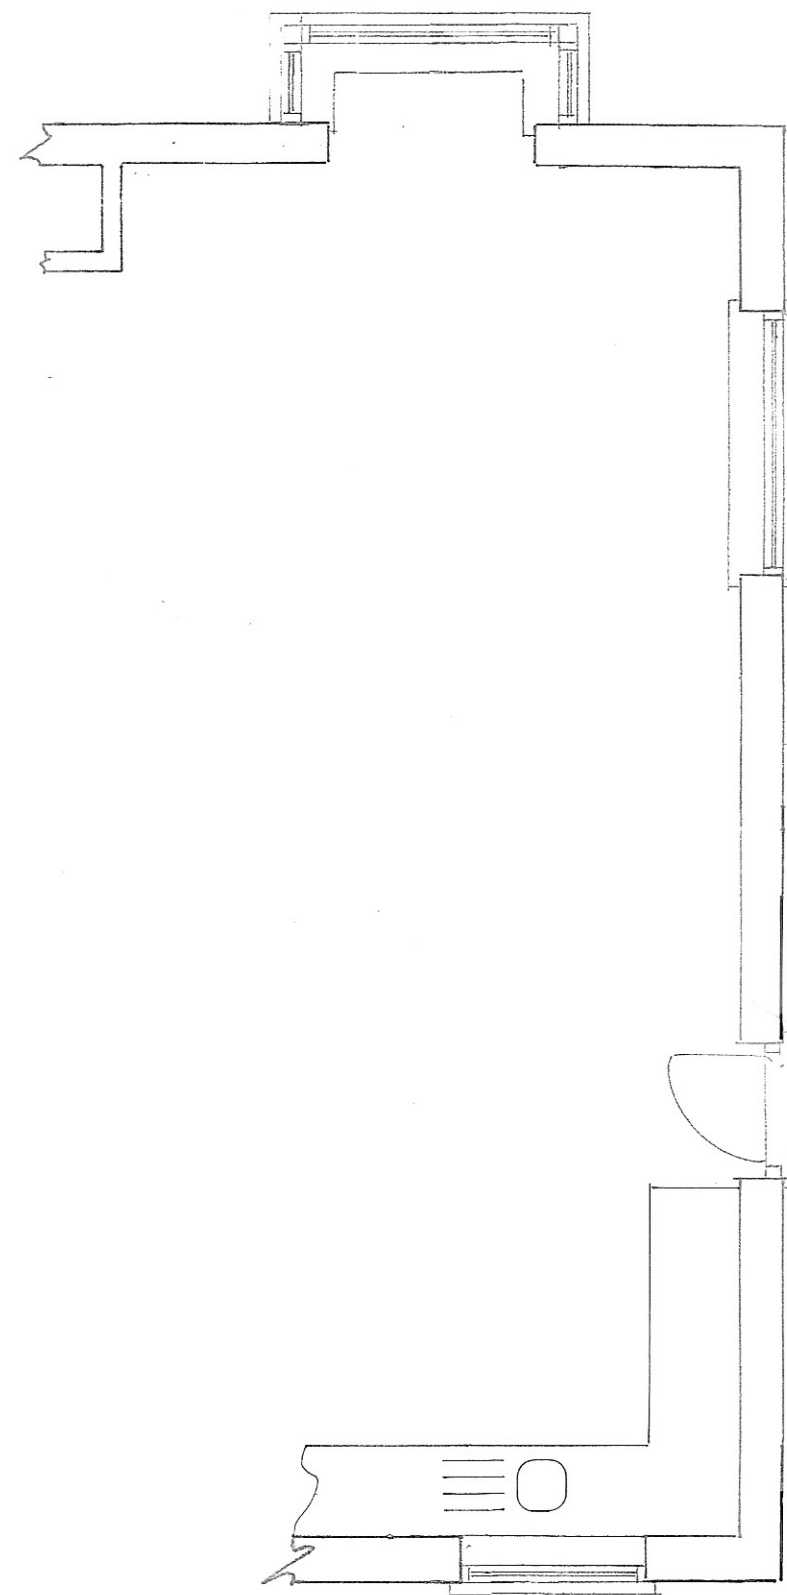


Plan  
1 : 50

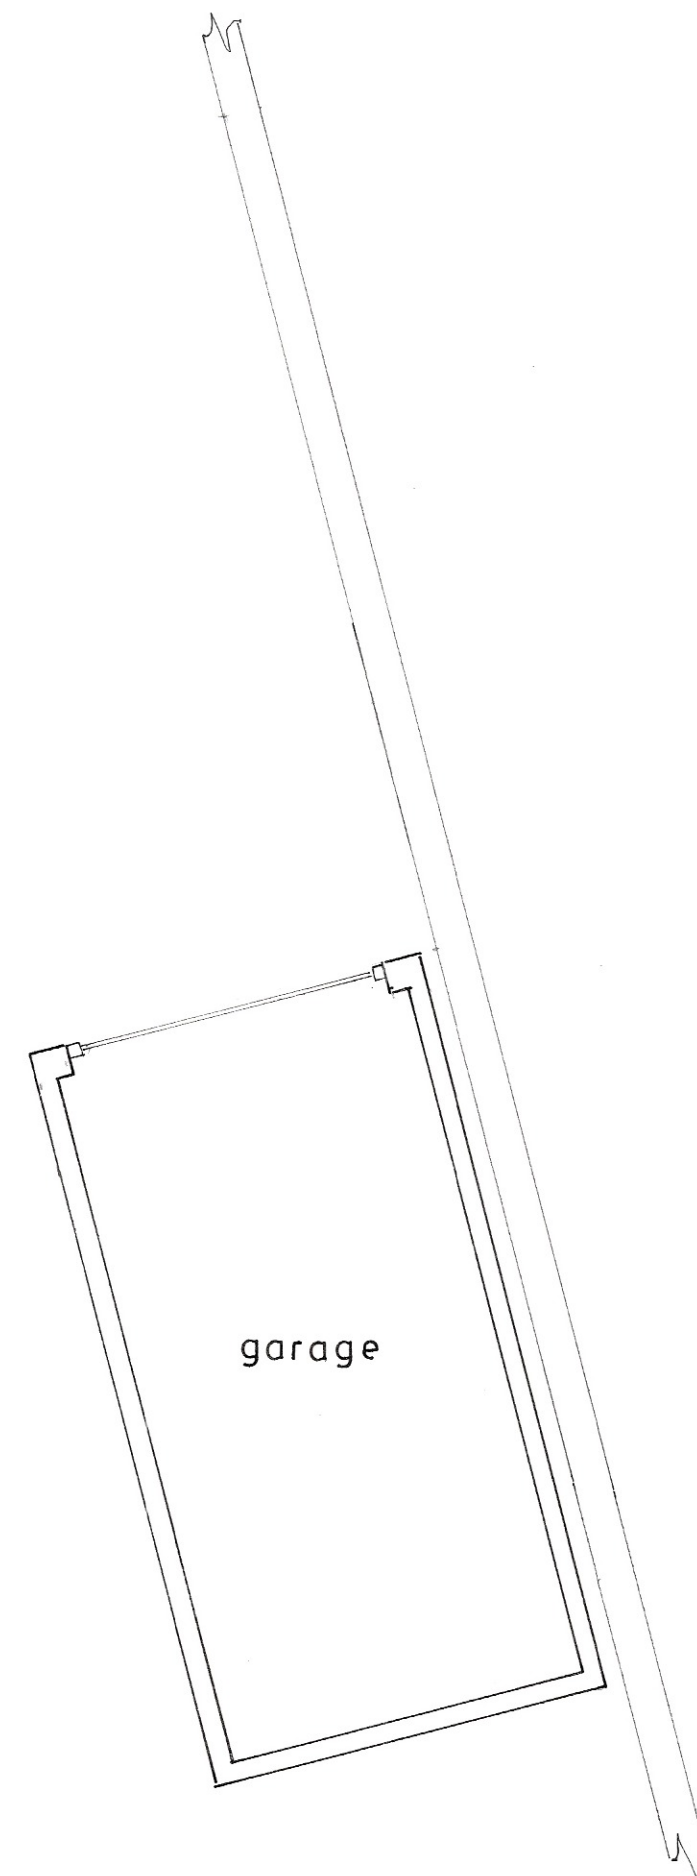


garage

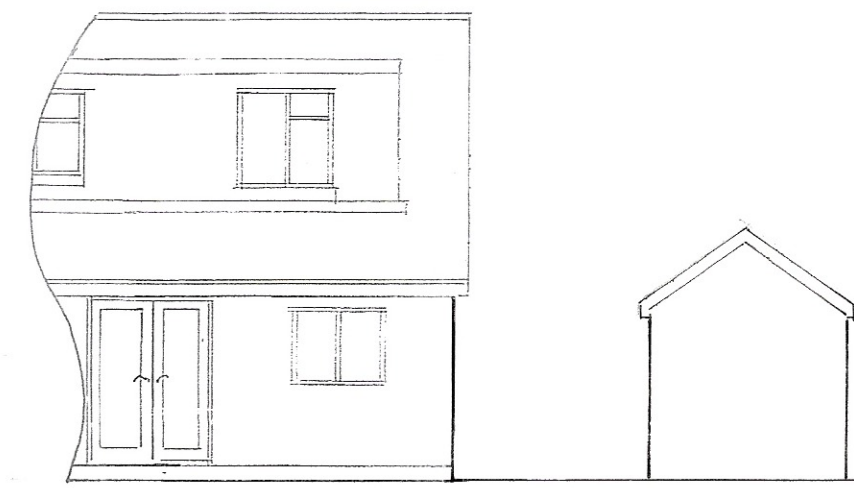


west

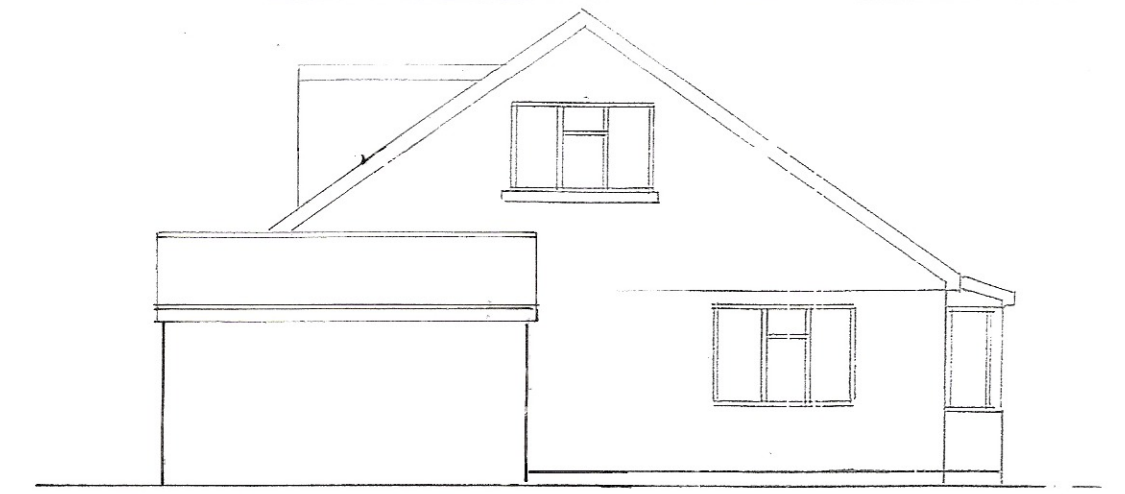

south

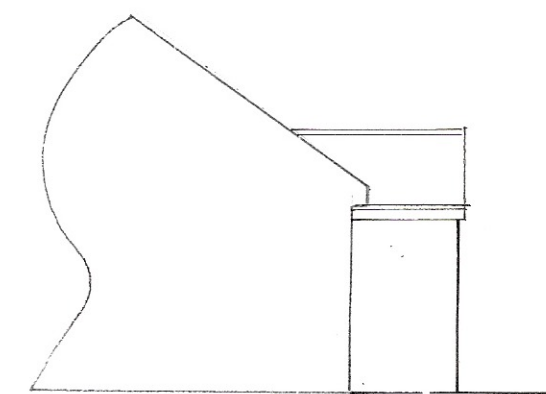

east  
1 : 100

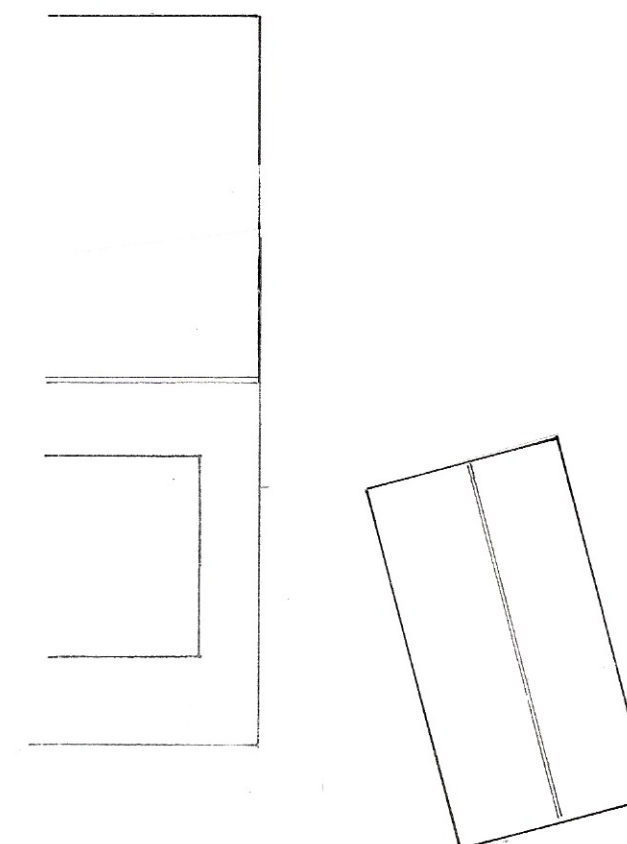

roof plan  
1 : 100

Existing

PROPOSED SINGLE STOREY EXTENSION AT 8, SOUTHVIEW ROAD, FELPHAM  
FOR MR. & MRS. I. LLOYD-WILLIAMS.

sheet 3 of 3

Bryan Butcher  
Rainbow Cottage  
Nyetimber Lane  
Bognor Regis PO21 3JX  
01243 266871  
07973 233442  
bryan.butcher@btinternet.com  
www.bryanbutcher.com