



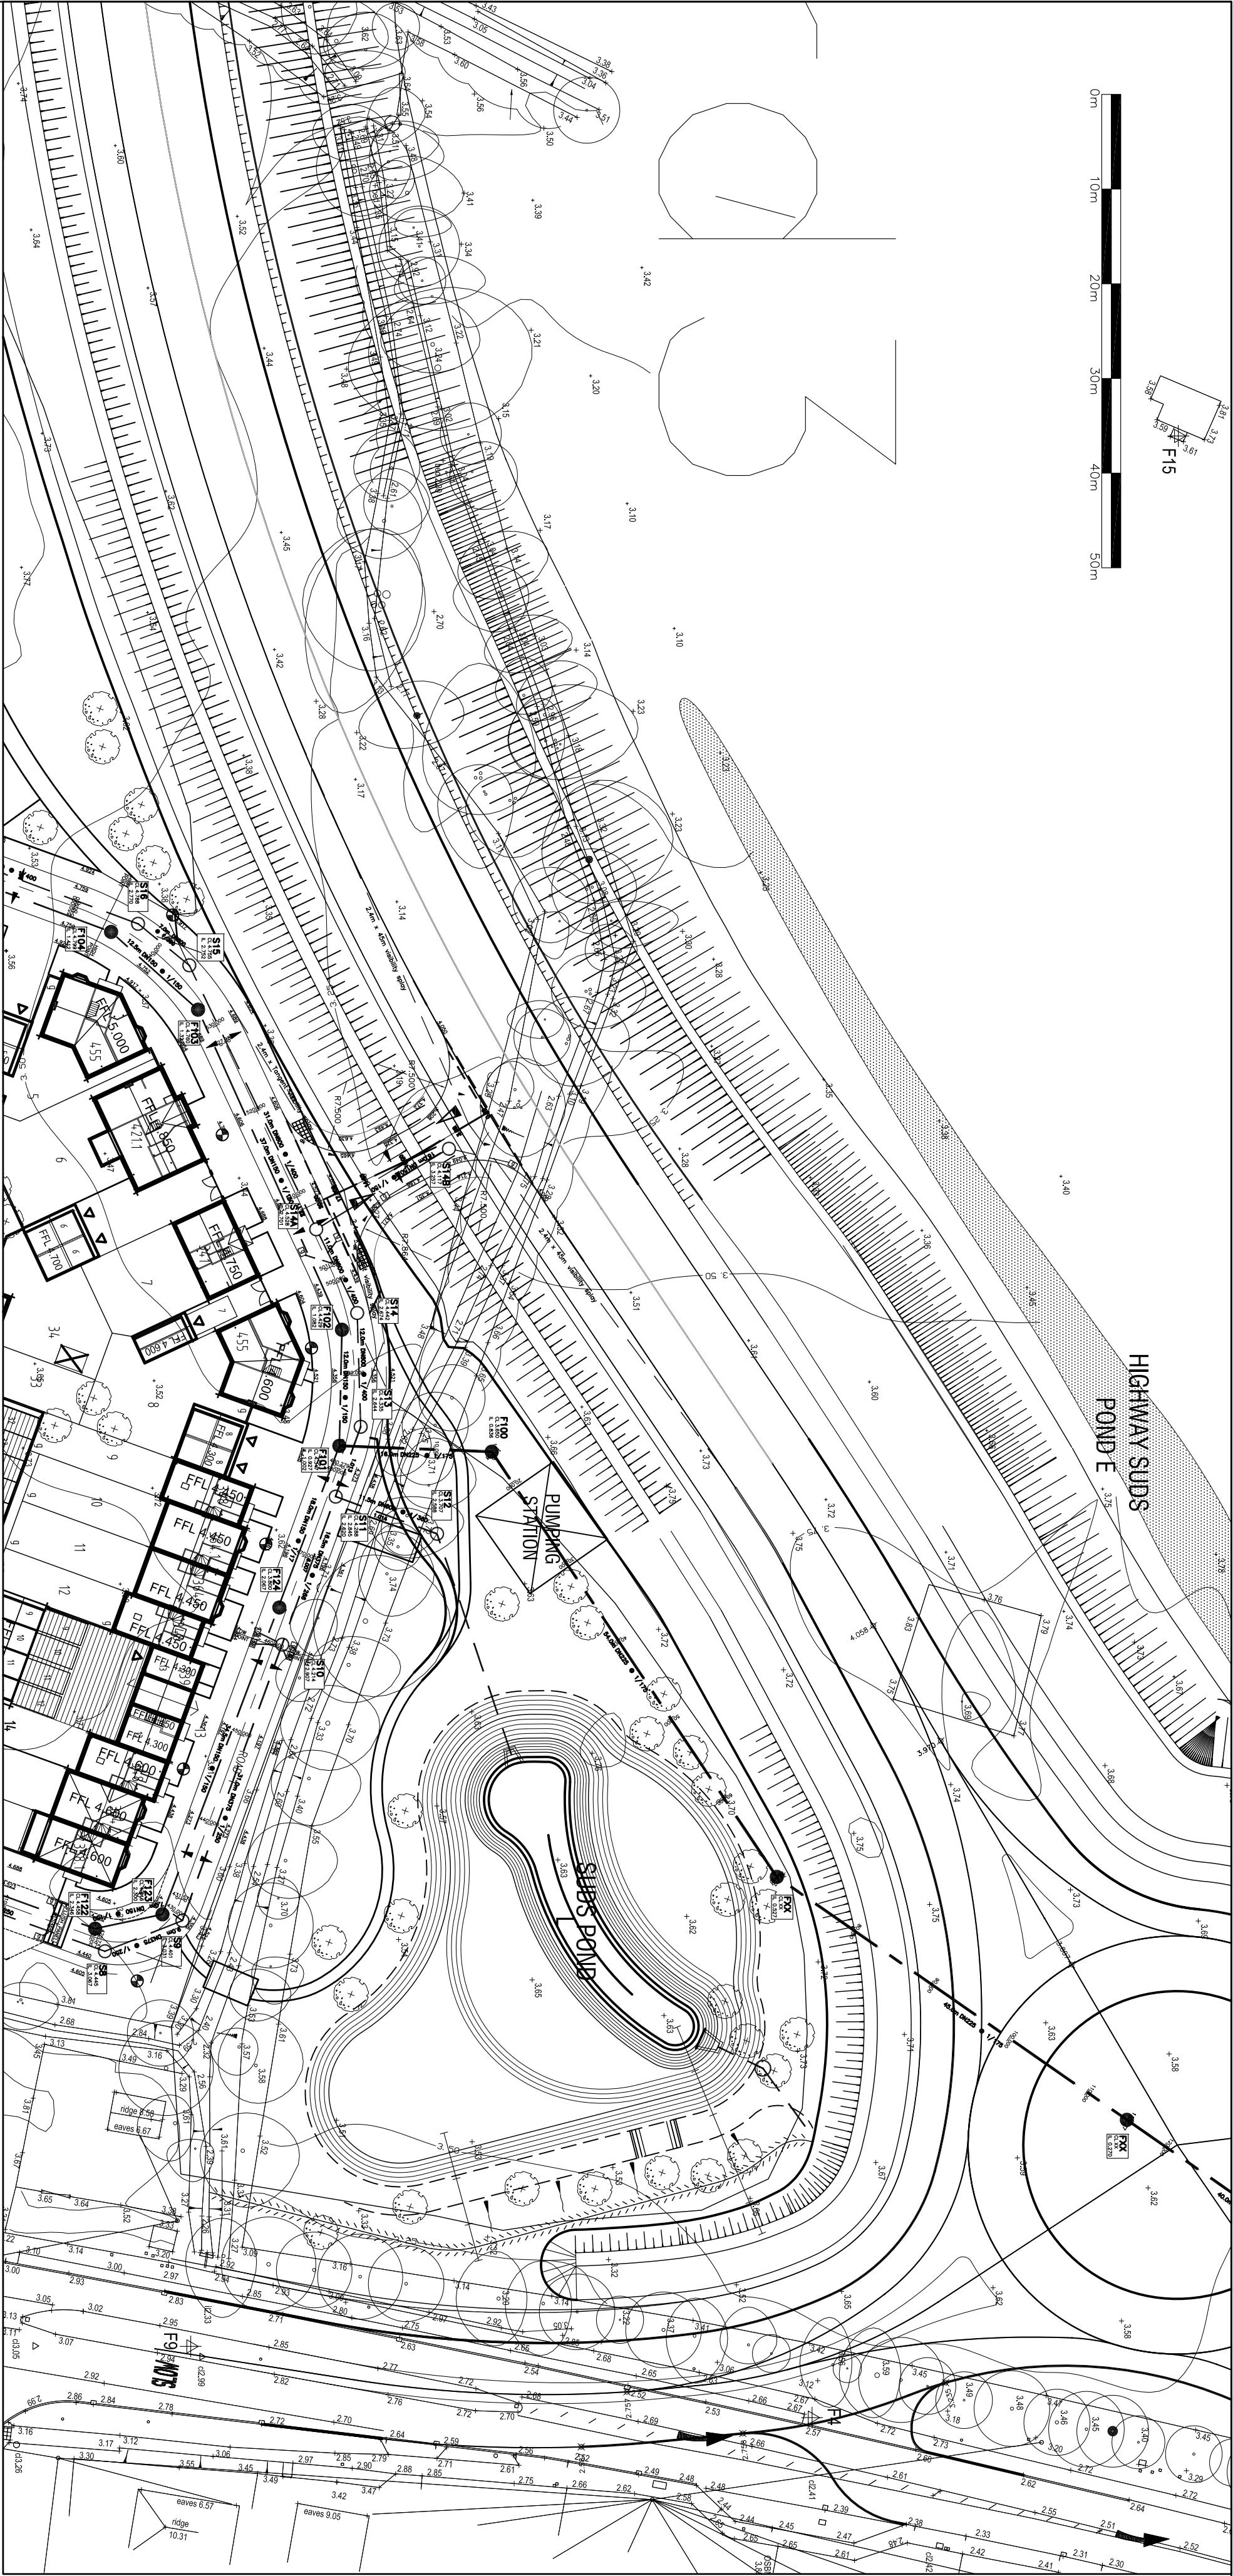


LOCATION PLAN

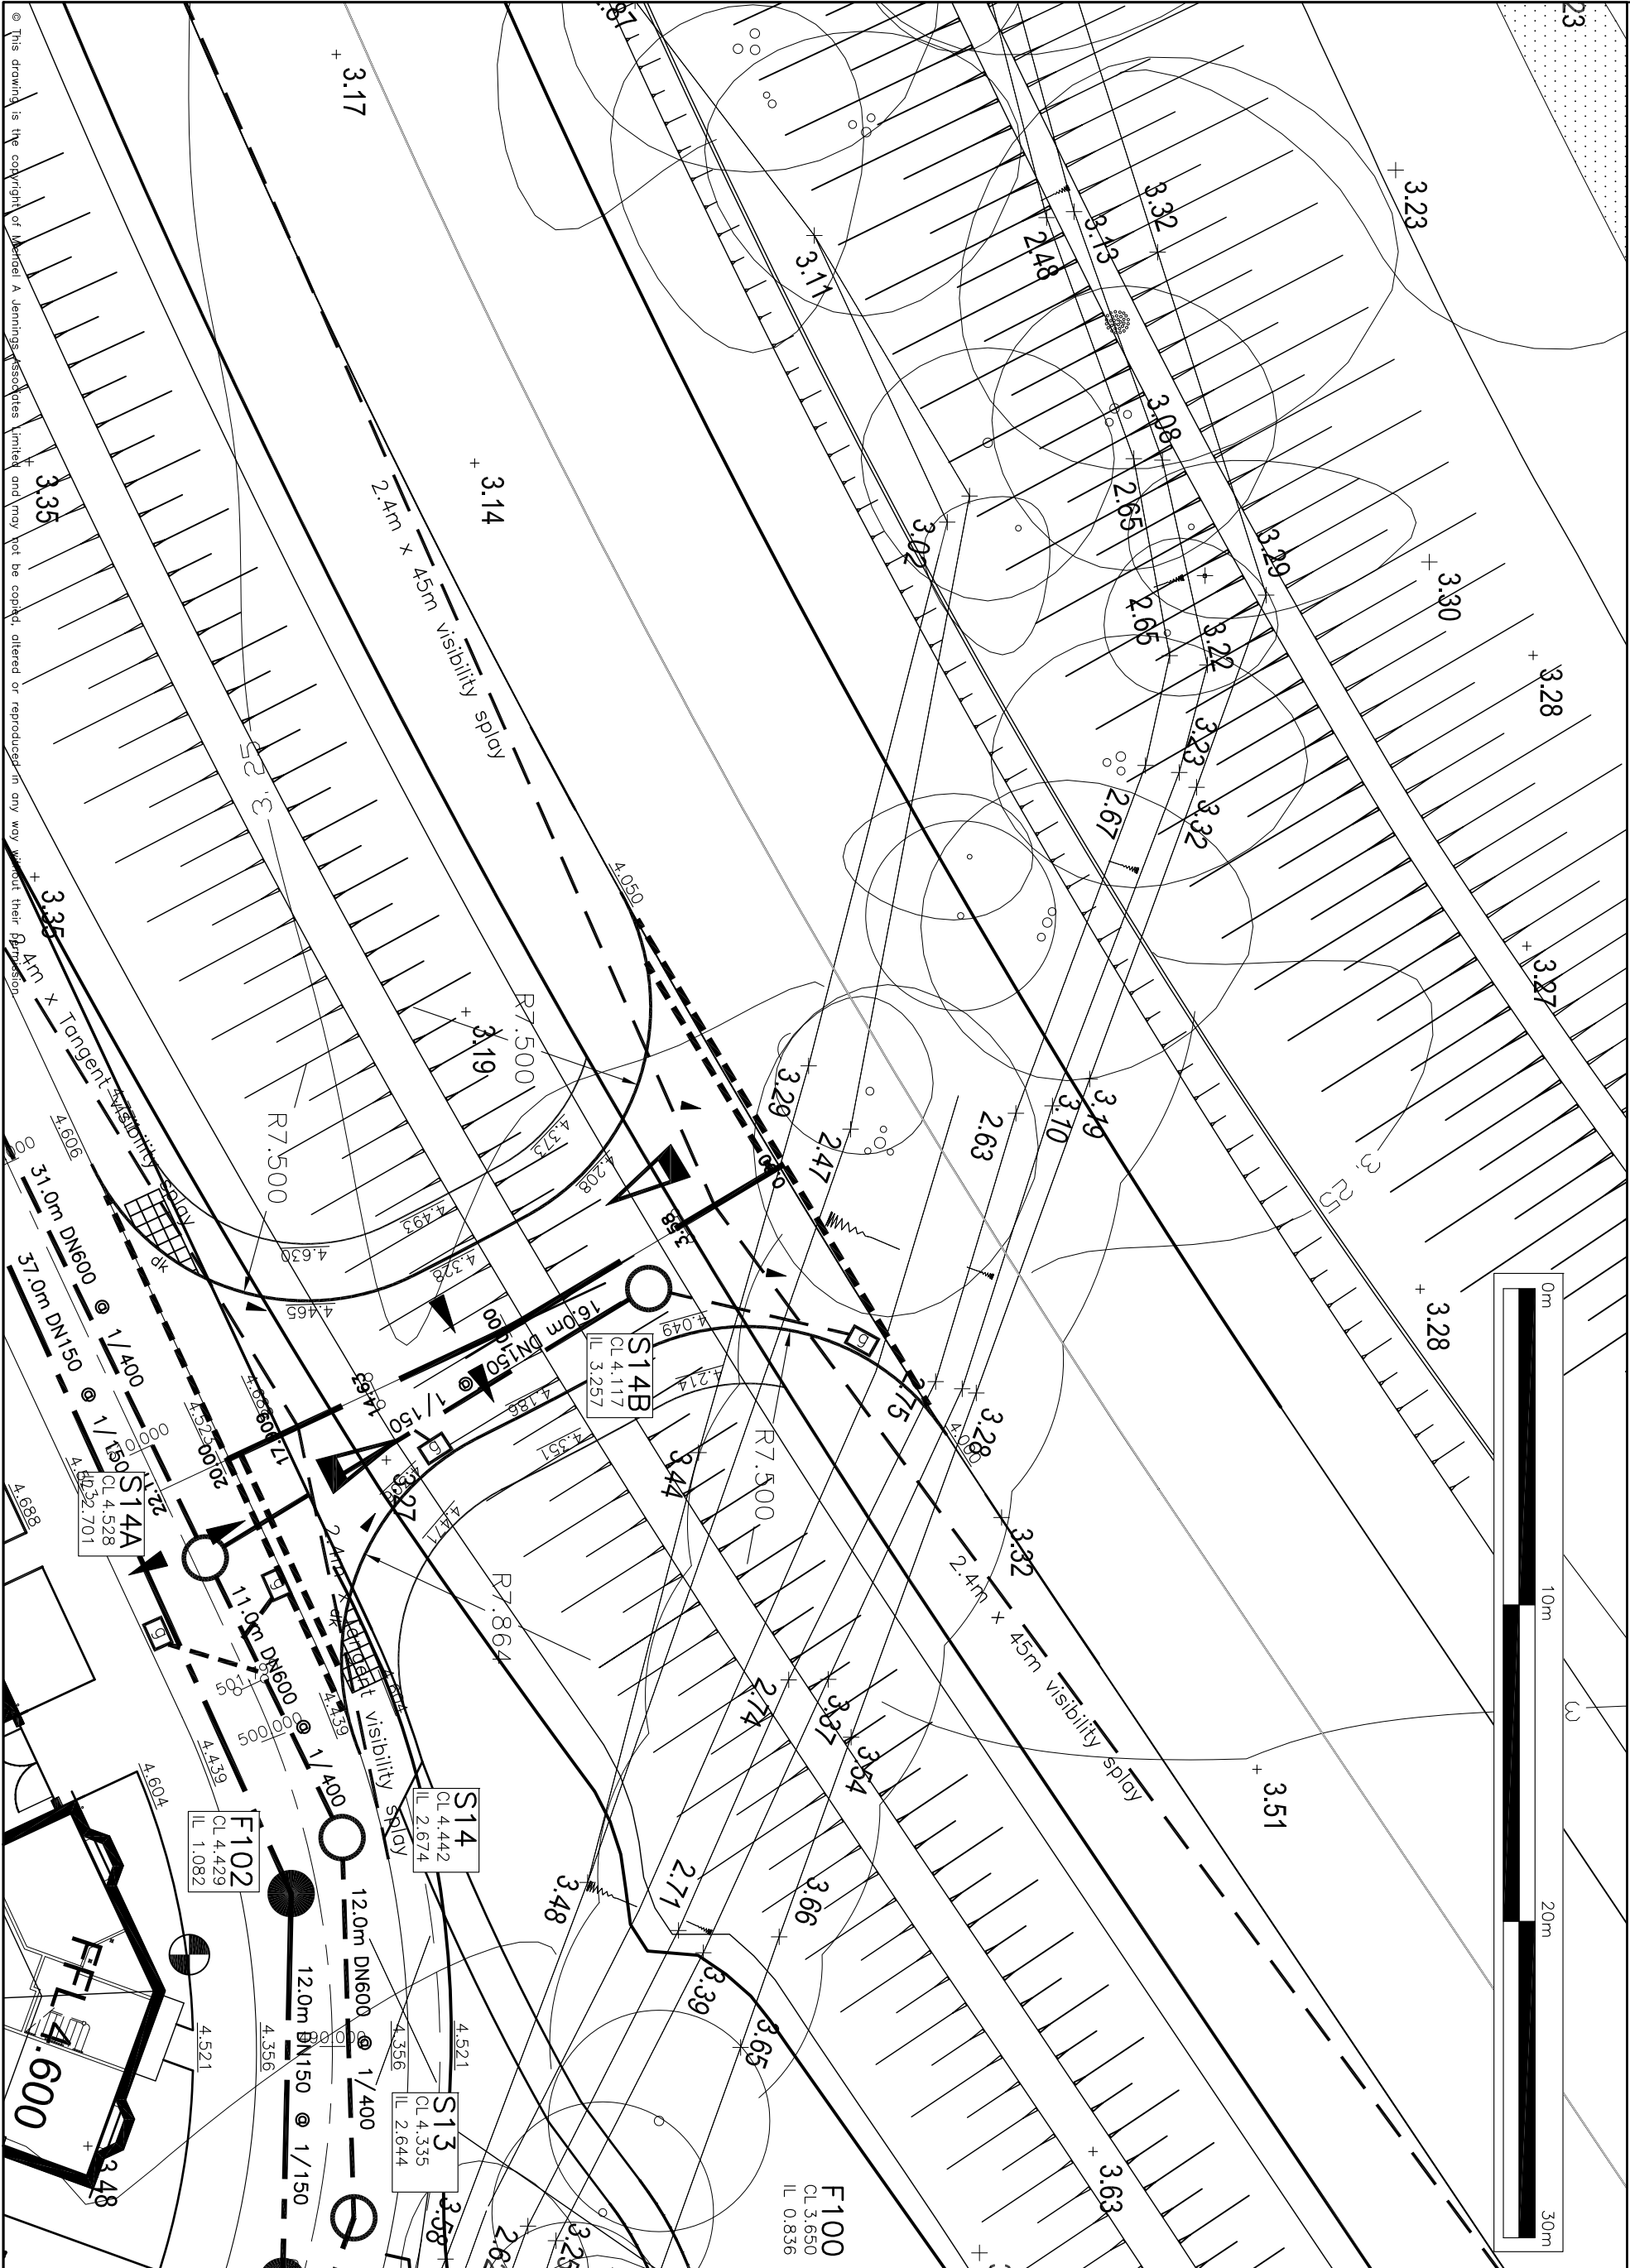

LAYOUT

0.00 A.O.D.										S14B		
▽										S14A		
Existing Ground Level												
Chainage			0.00	3.33								
L.H. Channel			3.929	5.00	3.34	1240X675 MANHOLE TYPE C						
Centre Line			4.000	10.00	3.30							
R.H. Channel			4.071	15.00	3.27							
Vertical Alignment			1 in 38.862 L=22.112	20.00	3.34	DN1500 MANHOLE TYPE B						
Horizontal Alignment			4.200	22.11	3.37							
S.W.S. Invert Level	3.257		4.129	4.586	4.444							
F.W.S. Invert Level	DN150 SWS 1/150 V.A. Conc B & S 3.159		4.328	4.569	4.498							

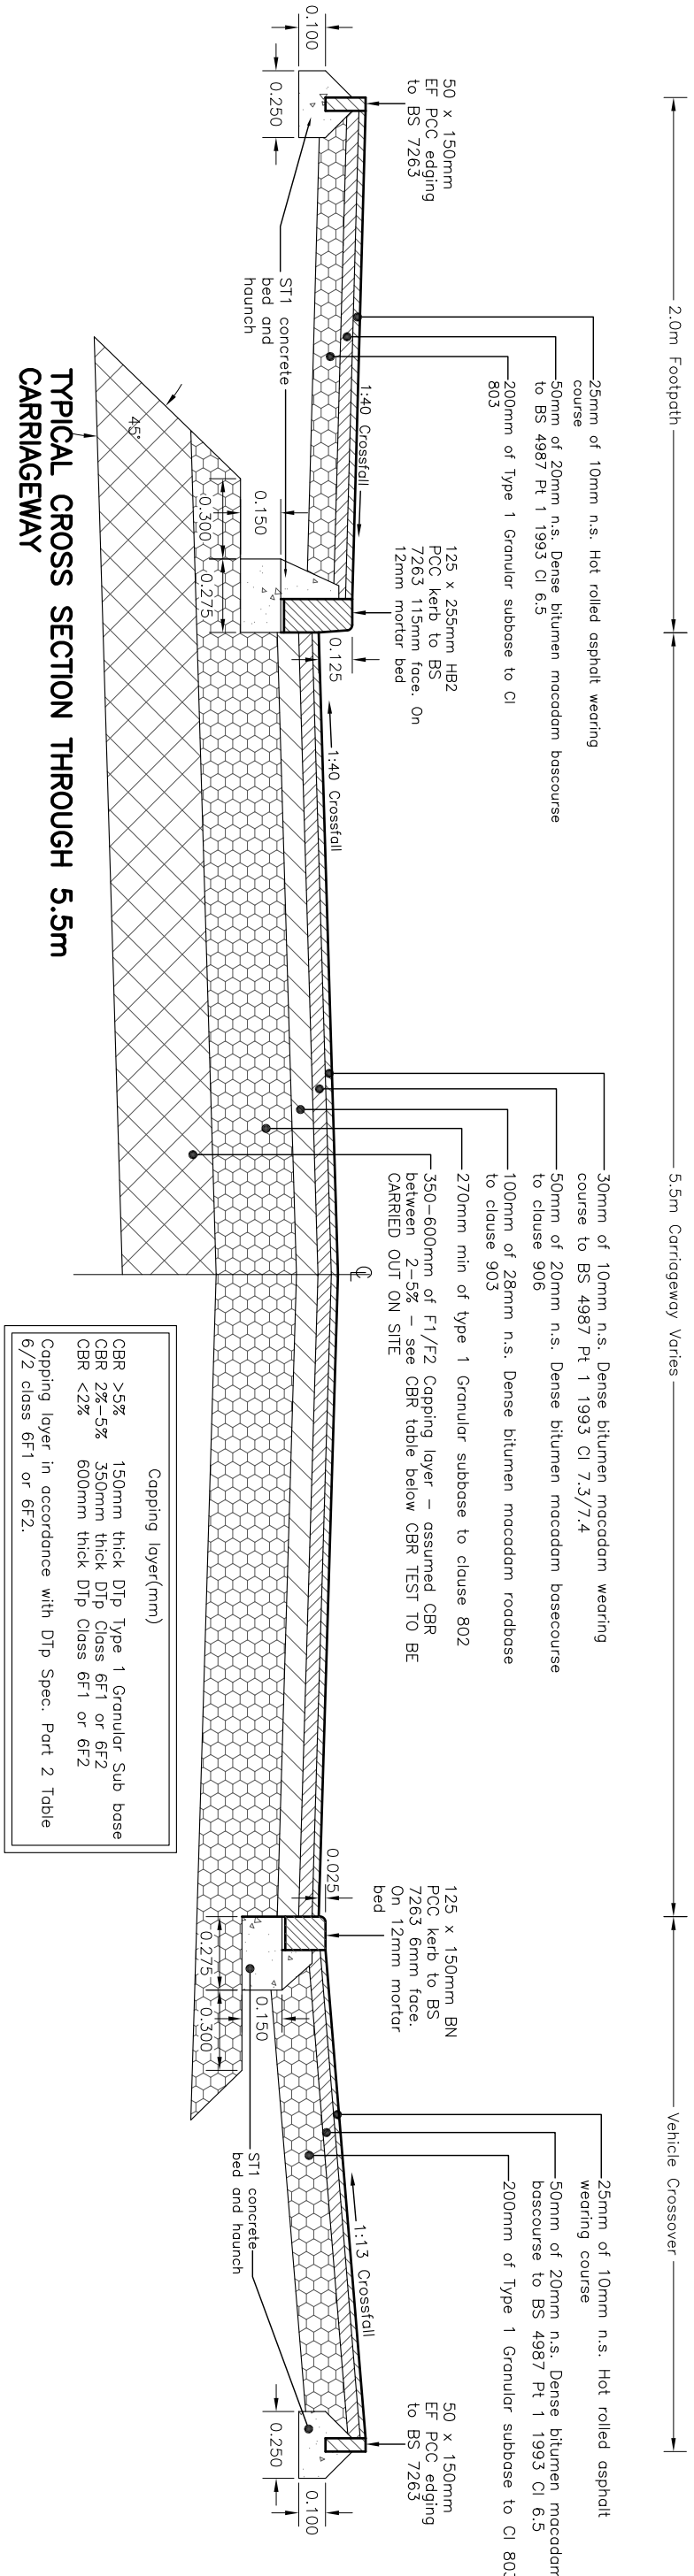

REV. No.	DATE	DESCRIPTION	INITIALS
Client			
David Wilson Homes			
BARRATT HOMES			
Project Felpham, Bognor Regis			
Title			
Temporary access into zone A			
Scale		Date	Drawing No.
As Shown		Jan 09	4180-530
Checked		Drawn	Rev
KIG		KIG	

MJA CONSULTING
CIVIL AND STRUCTURAL ENGINEERS
58-62 Oak Street, Abingdon
Oxon, OX14 5BZ
Tel: 01235 555173
Fax: 01235 523226

