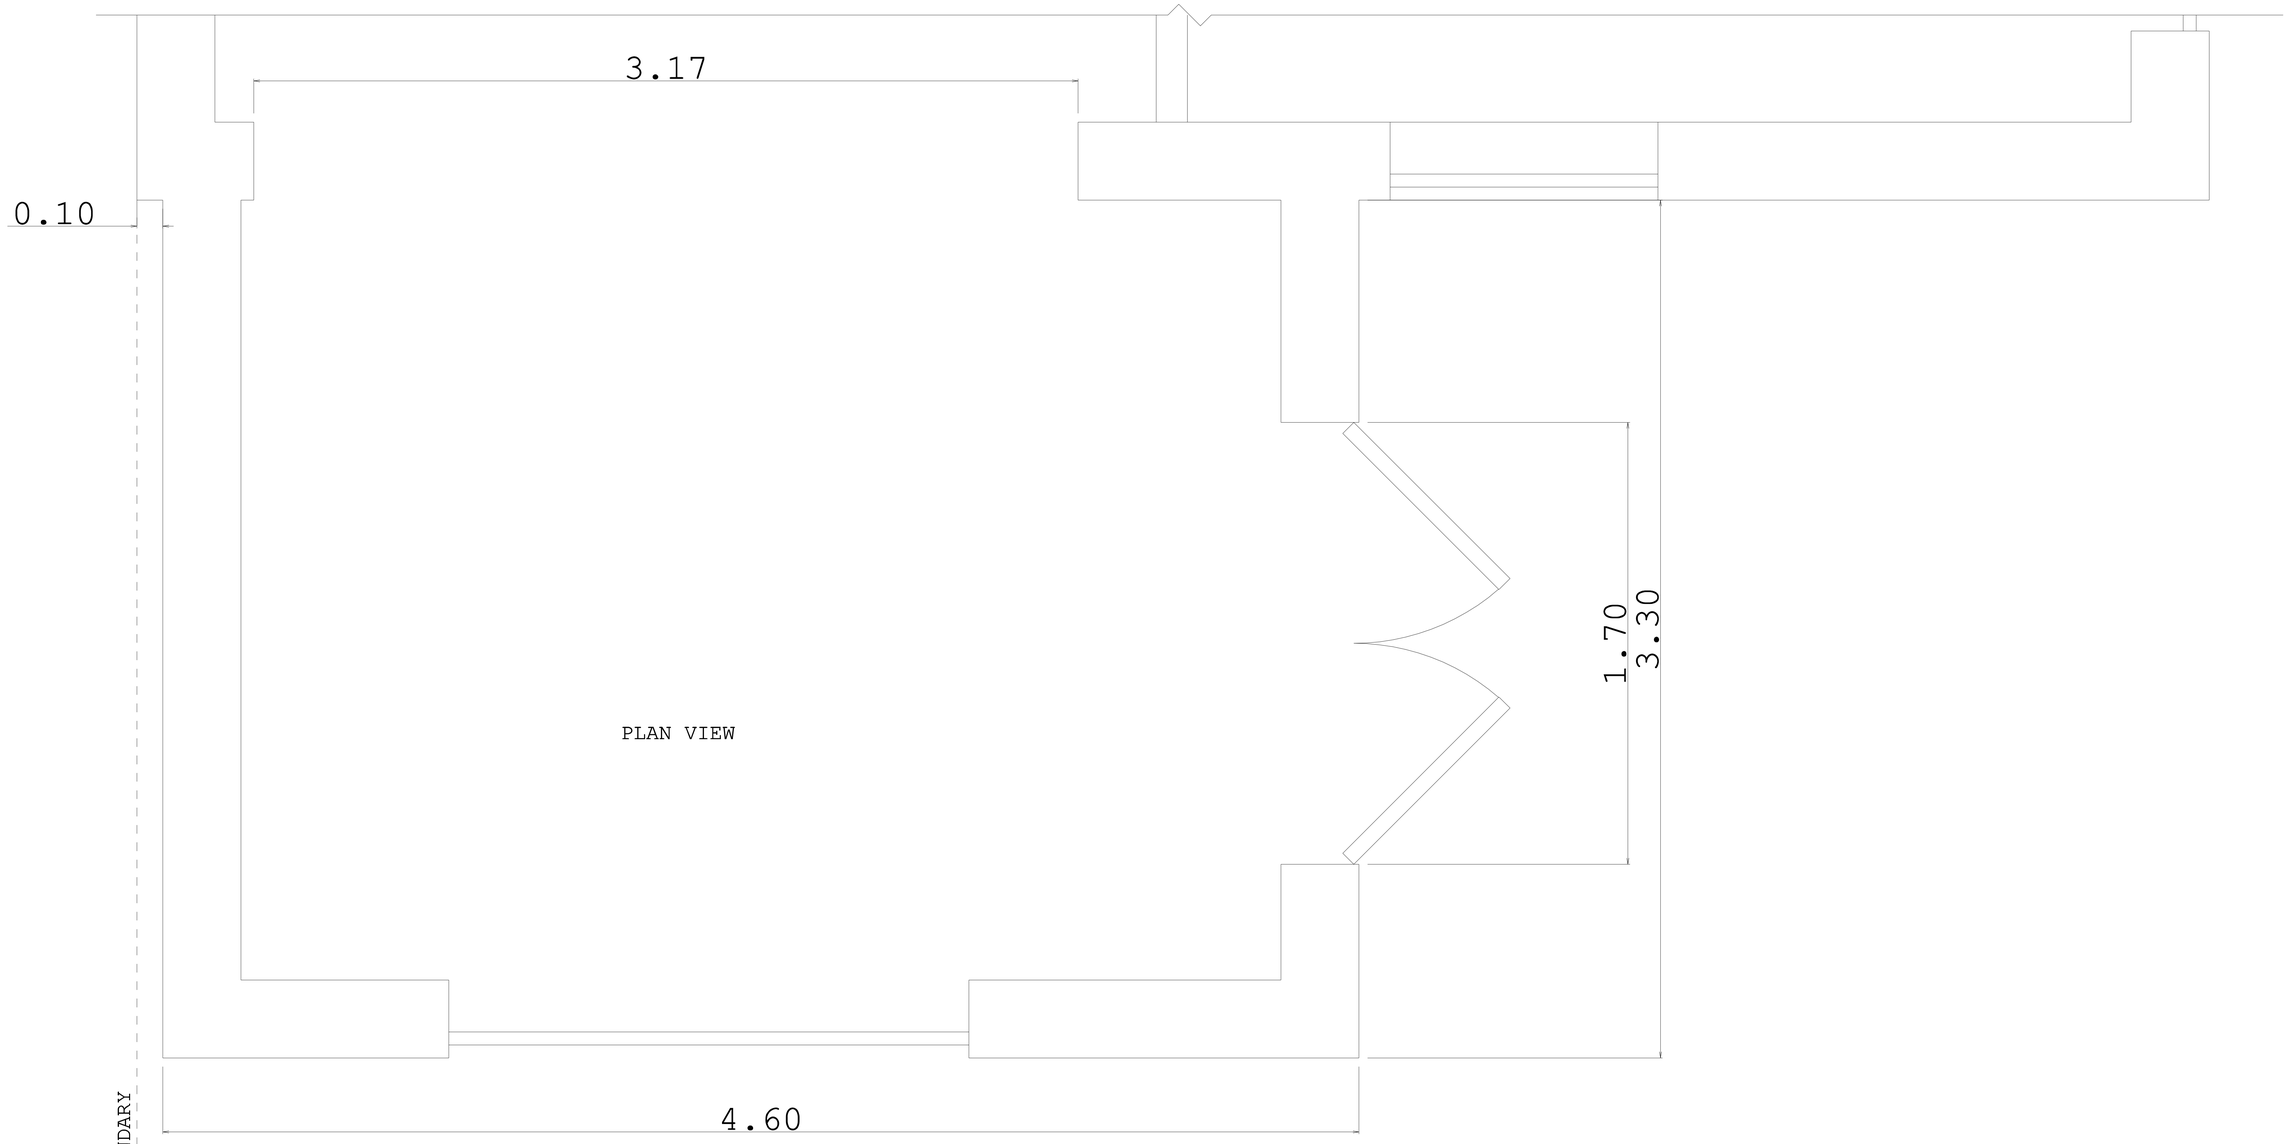


PLAN VIEW

DIMENSIONS IN METRES

DRG. ISSUE	A
DATE	10/02/2016

23 PENNYFIELDS
FELPHAM
BOGNOR REGIS
WEST SUSSEX
PO22 6BN

PROPOSED REAR EXTENSION TO PROPERTY. SHT.2

MR & MRS PENFOLD

ARUN DISTRICT COUNCIL FP/36/16/PDH