



200 7100

BOUNDARY

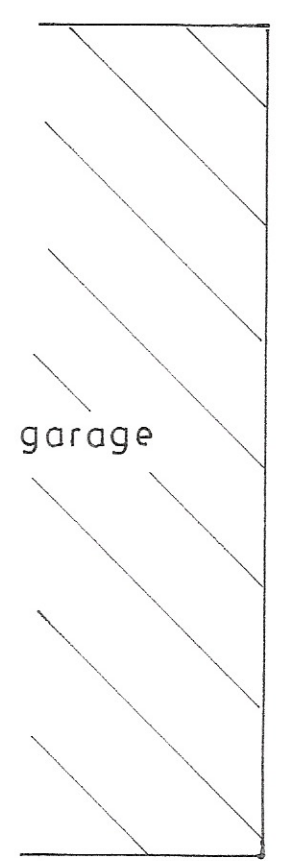

garage

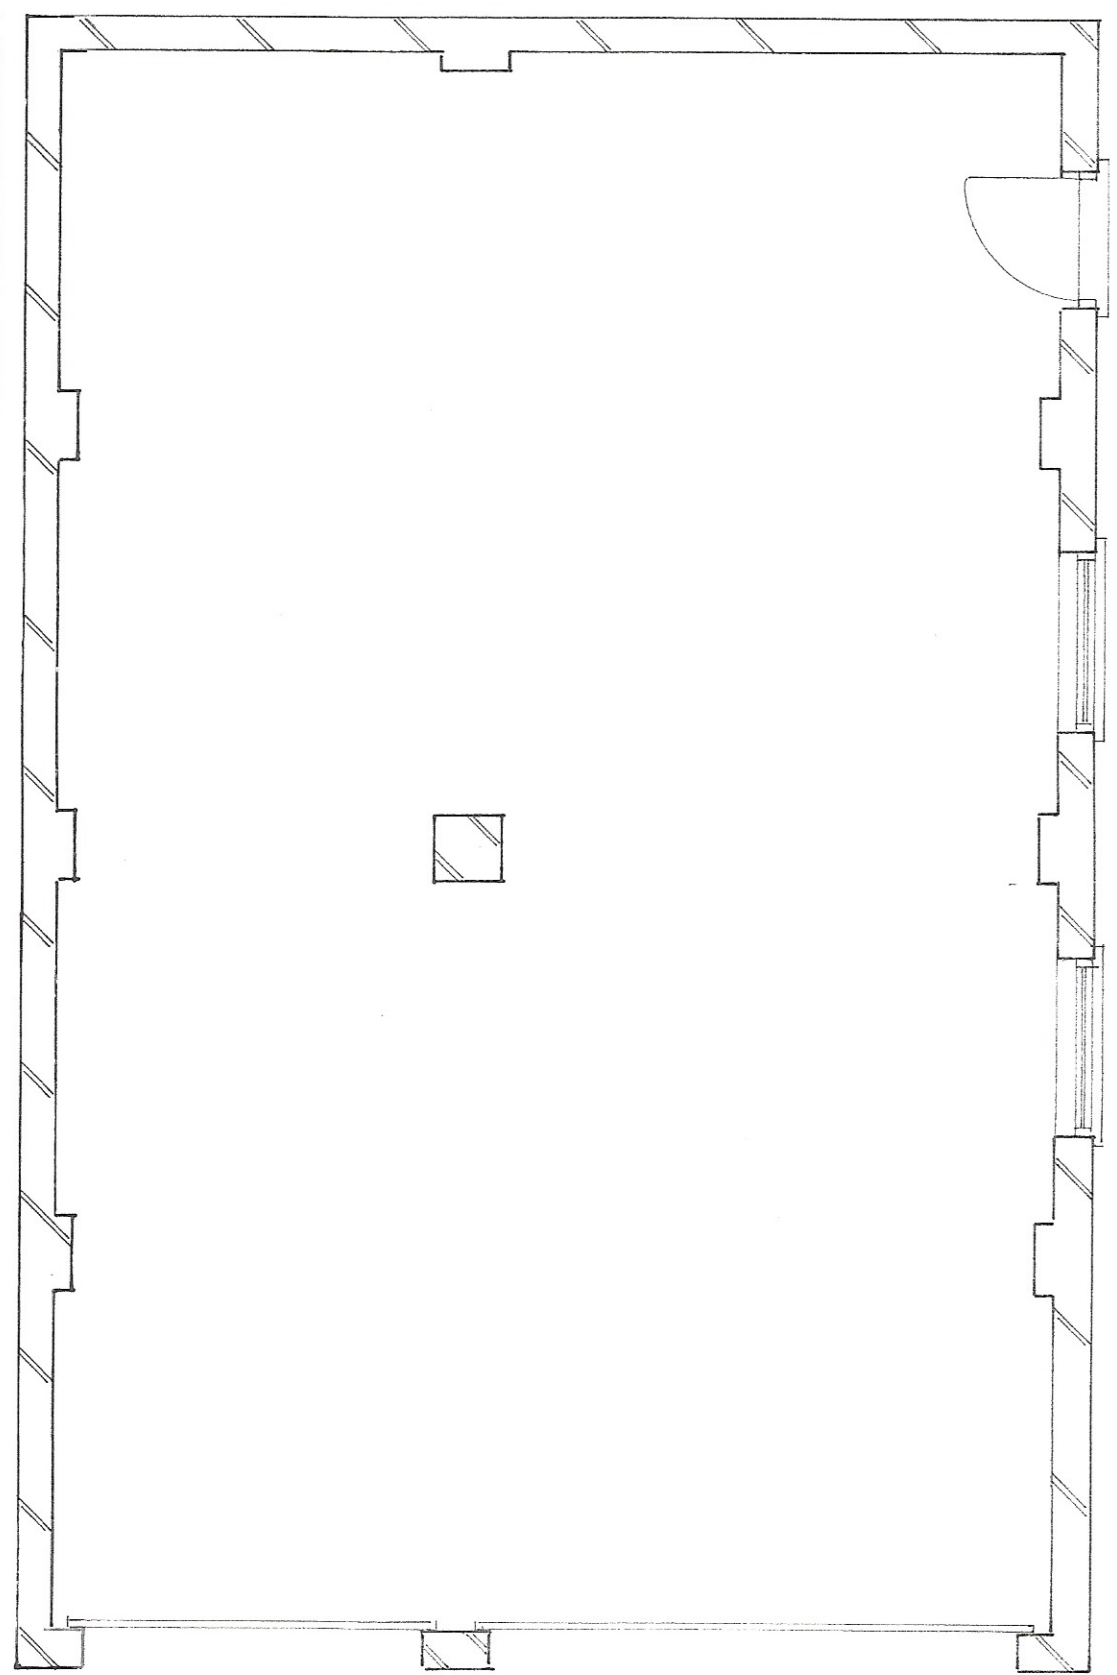

11.000


Plan
1 : 50

Proposed

PROPOSED DETACHED GARAGE AT 26, MINTON ROAD, FELPHAM
FOR MR. P. SPARKS.



location plan
1 : 1250

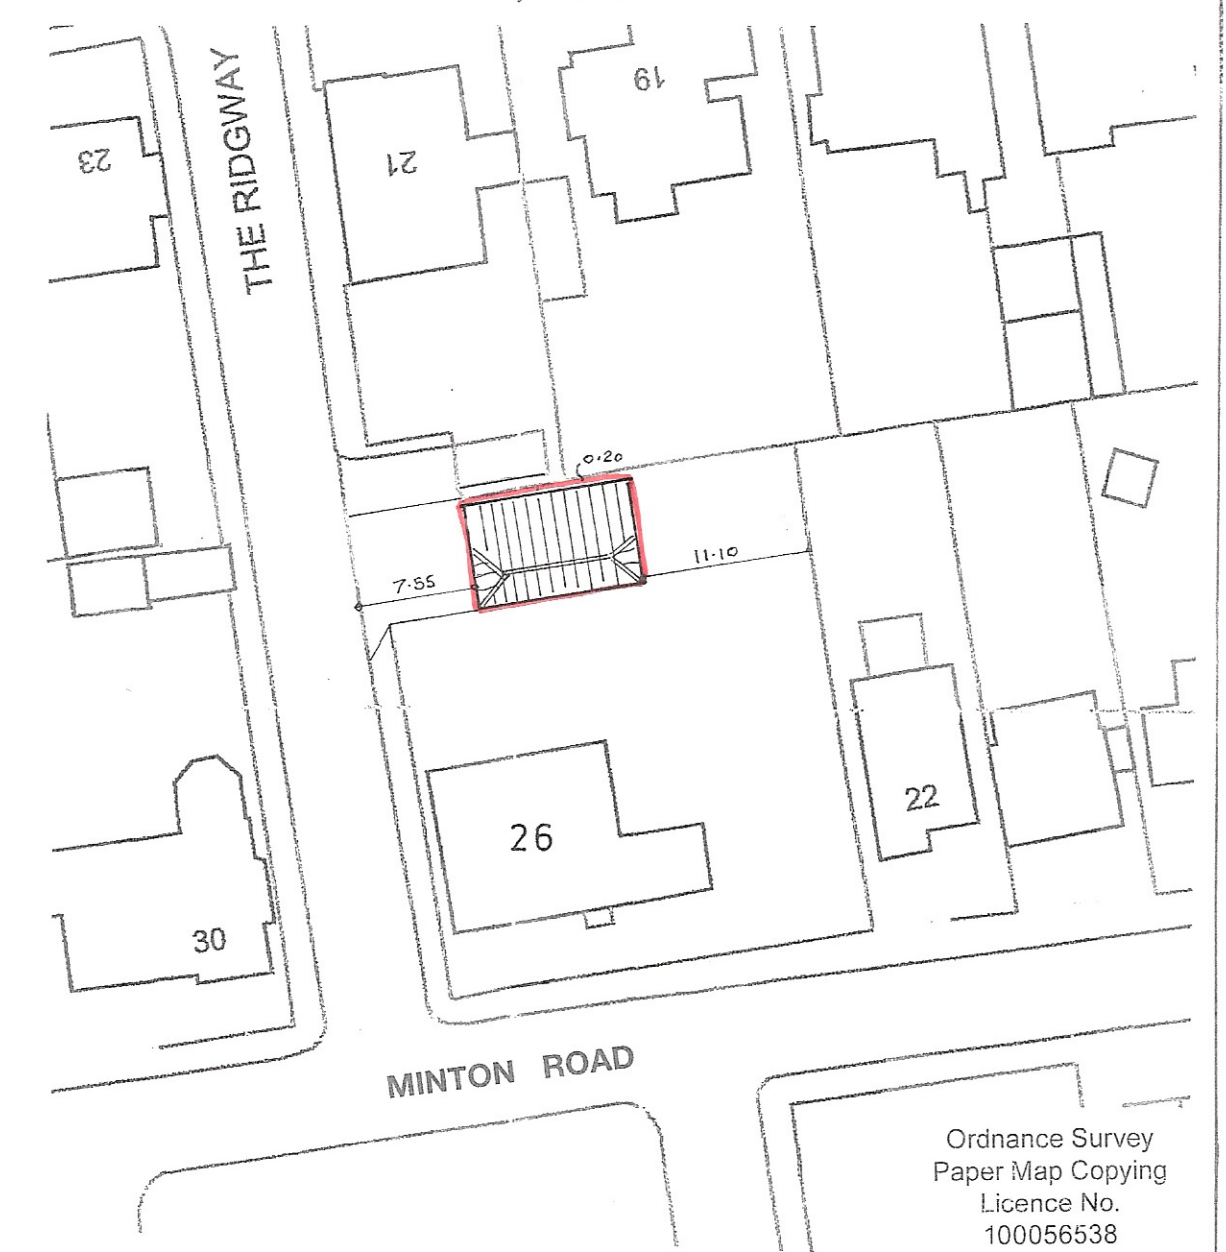

site plan
1 : 500

sheet 1 of 3

Ordnance Survey
Paper Map Copying
Licence No.
100056538

Bryan Butcher
Rainbow Cottage
Nyetimber Lane
Bognor Regis PO21 3JX
01243 266871
07973 233442
bryan.butcher@btinternet.com
www.bryanbutcher.com