


BOUNDARY




garage

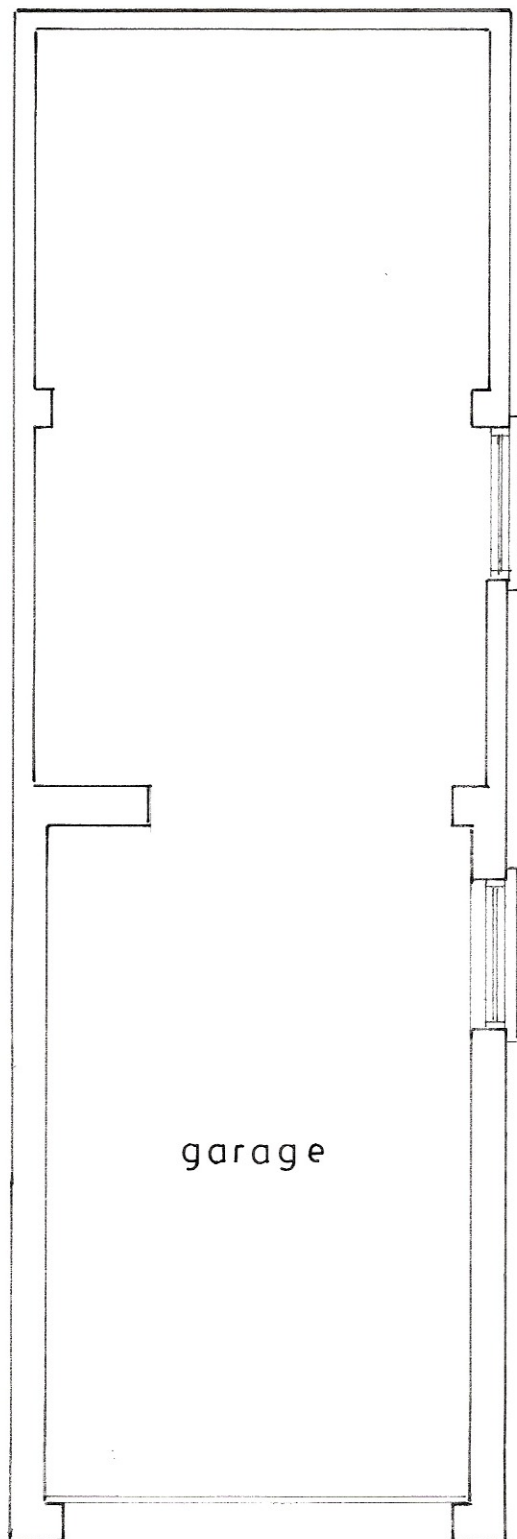


garage

Plan  
1 : 50


Existing

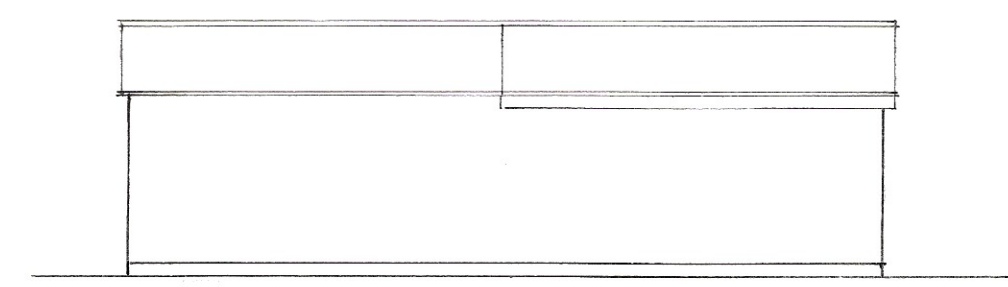


south

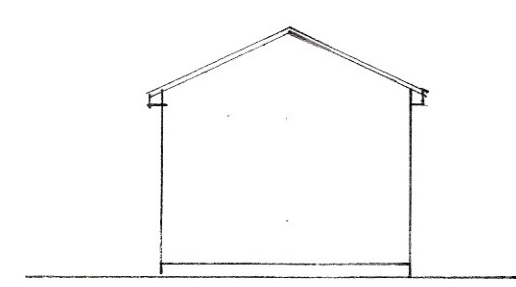


west

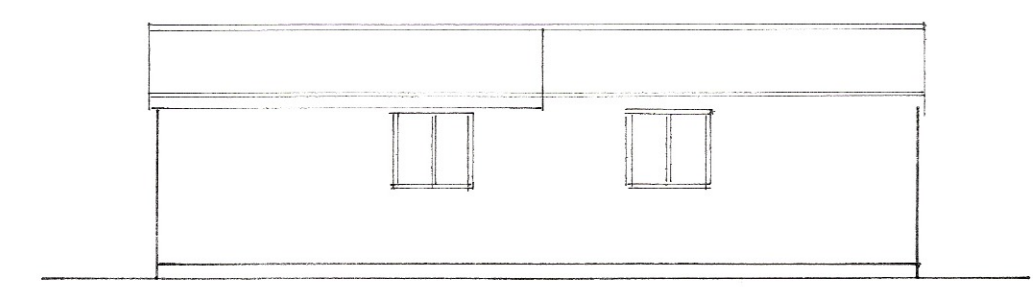


north

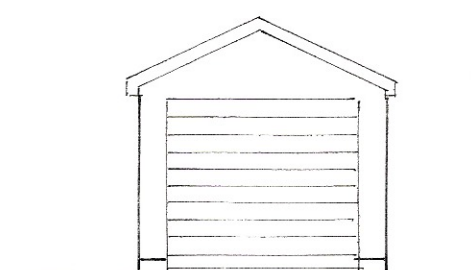

east  
1 : 100

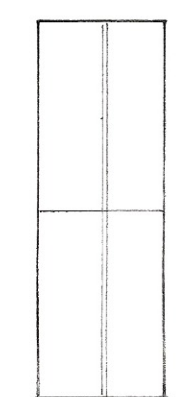

roof plan  
1 : 200

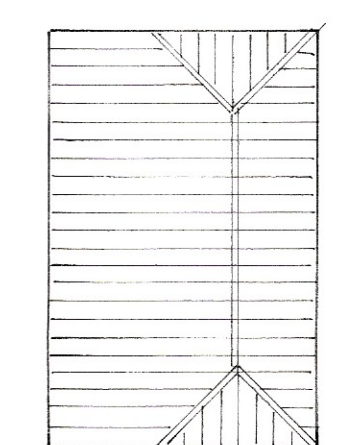

proposed roof plan

PROPOSED DETACHED GARAGE AT 26, MINTON ROAD, FELPHAM  
FOR MR. & MRS. P. SPARKS.

Bryan Butcher  
Rainbow Cottage  
Nyetimber Lane  
Bognor Regis PO21 3JX  
01243 266871  
07973 233442  
bryan.butcher@btinternet.com  
www.bryanbutcher.com