



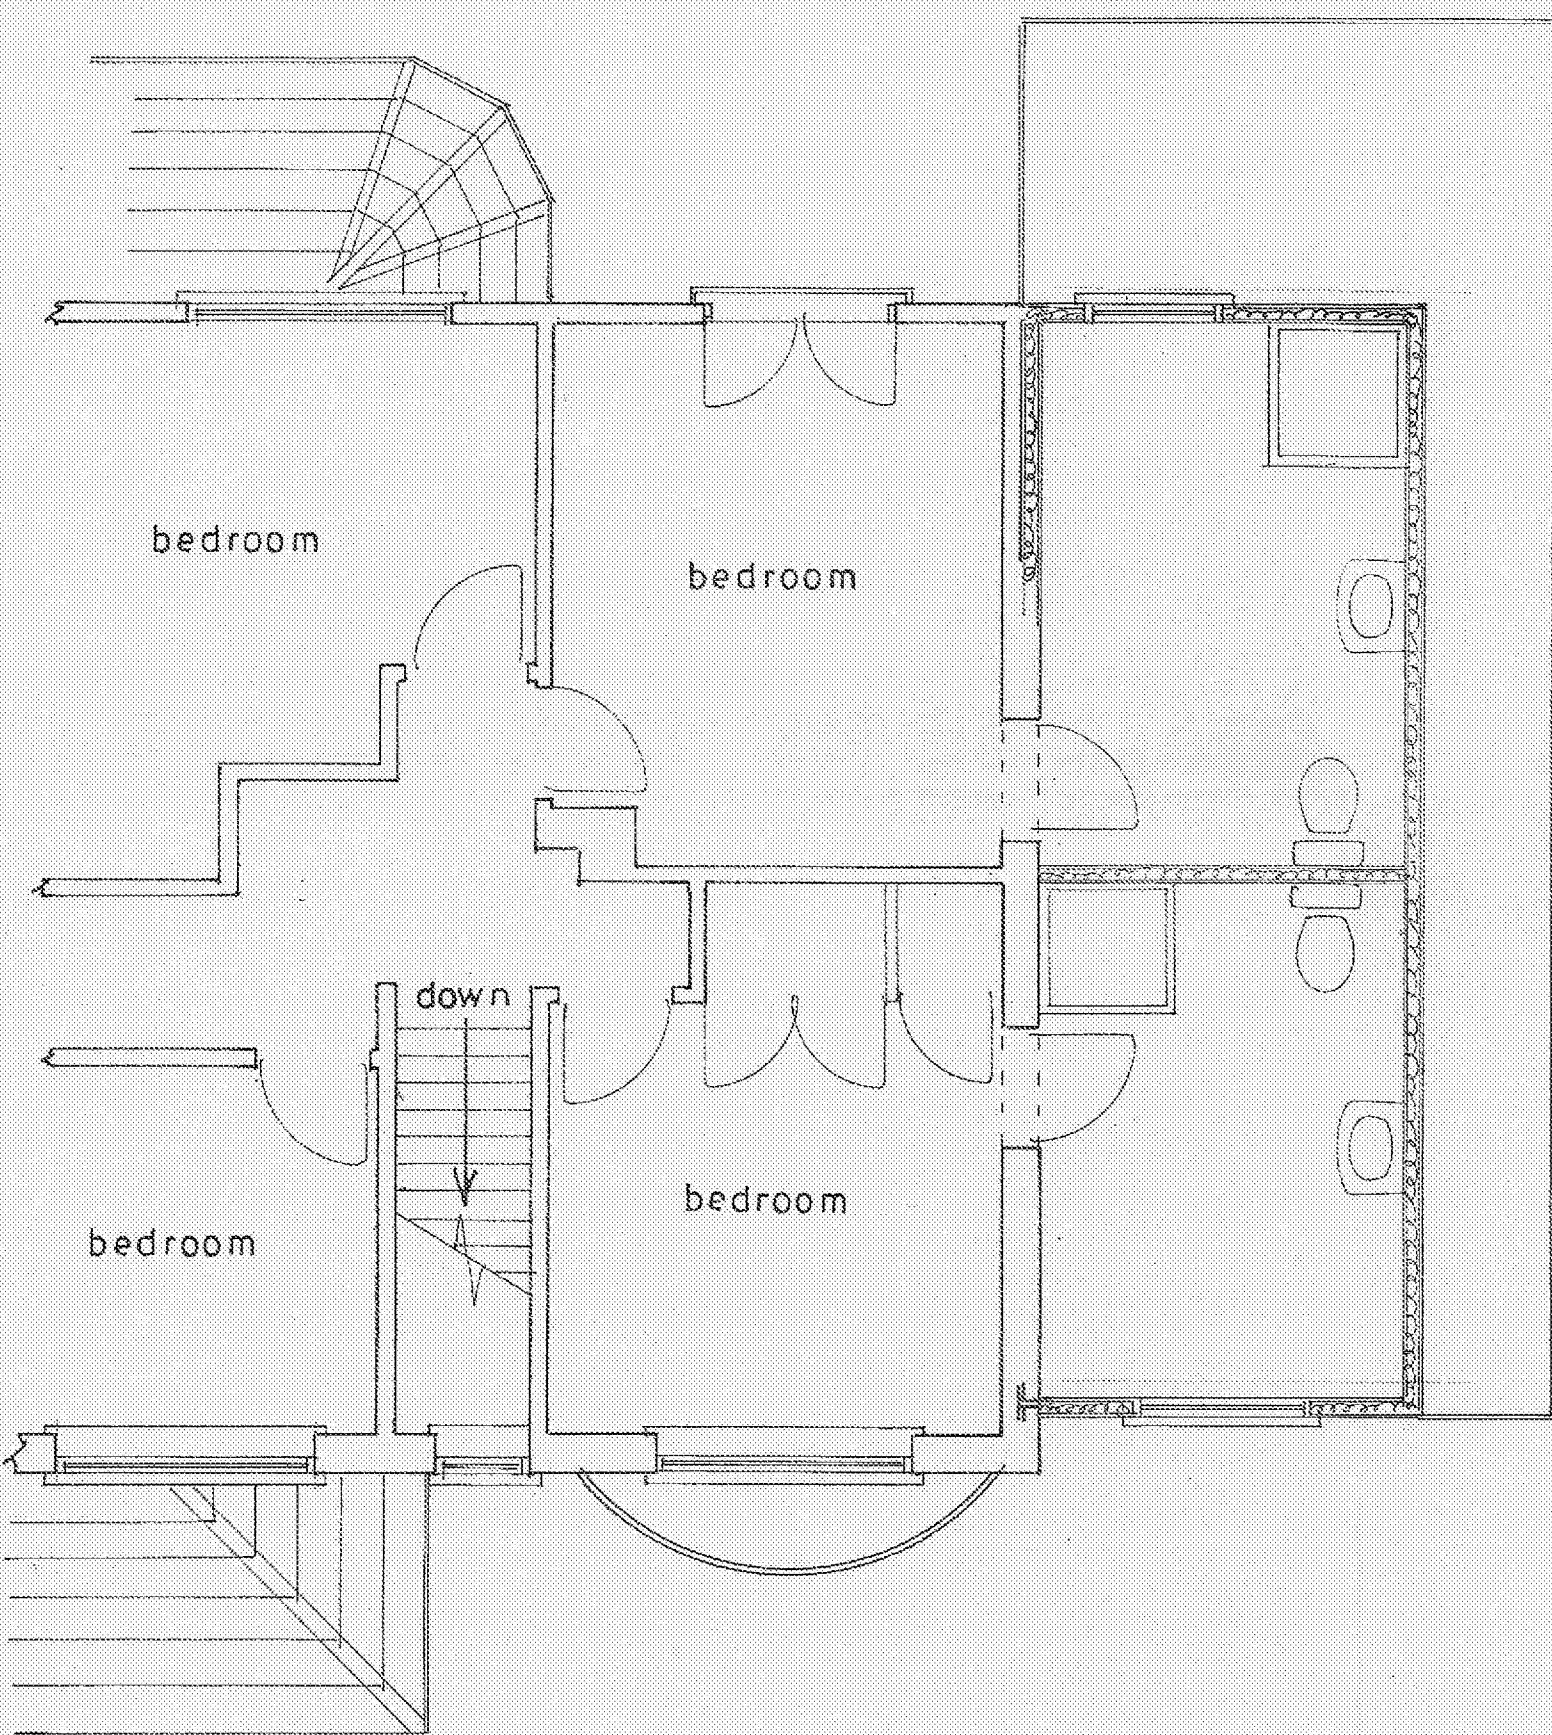

1st floor plan
1 : 50

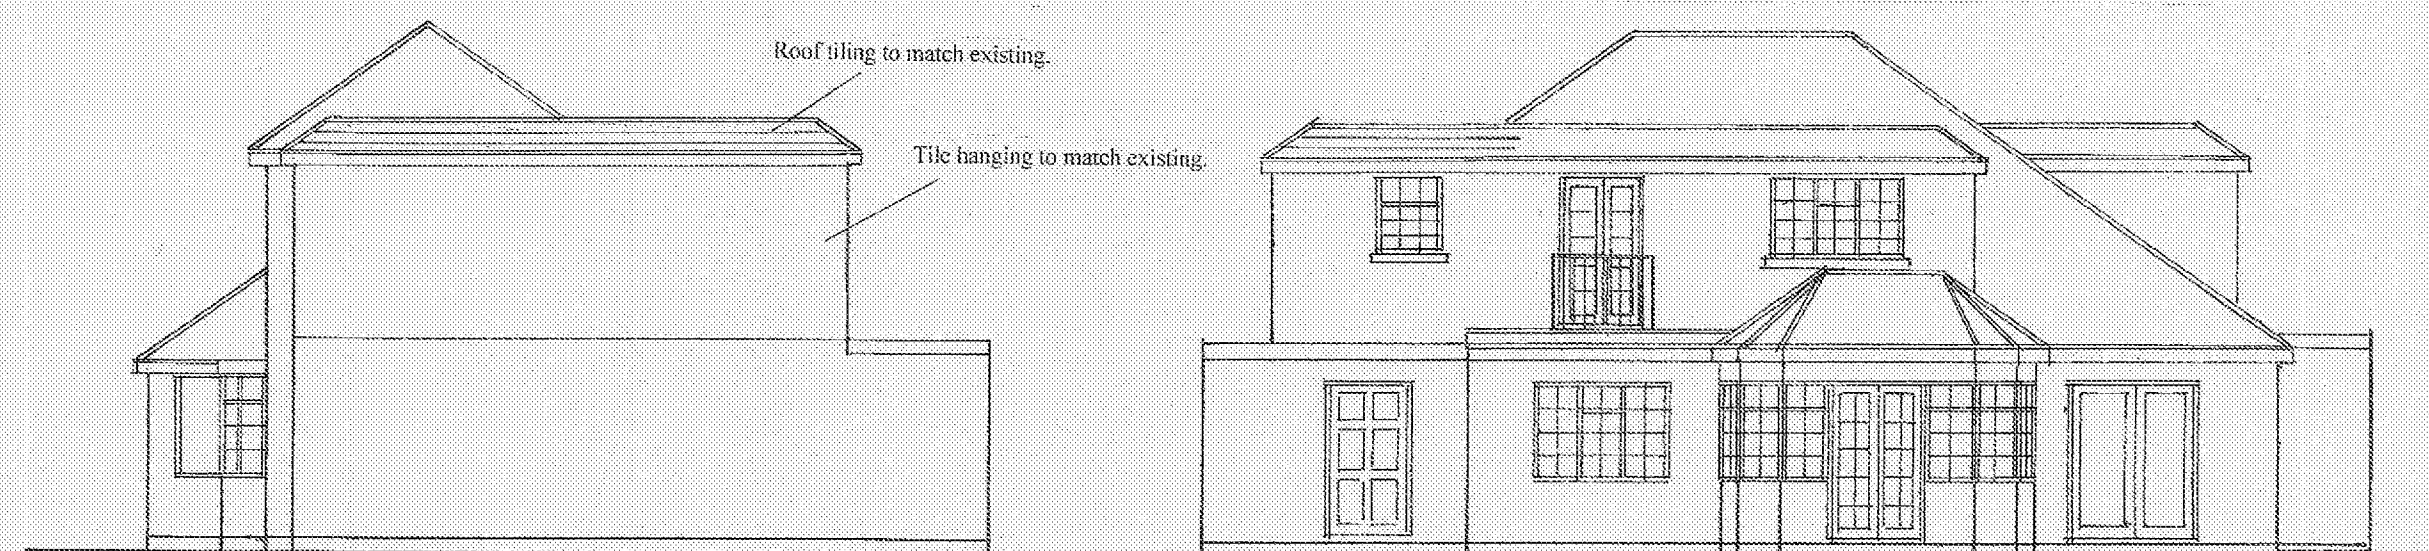


north

west



east
1 : 100

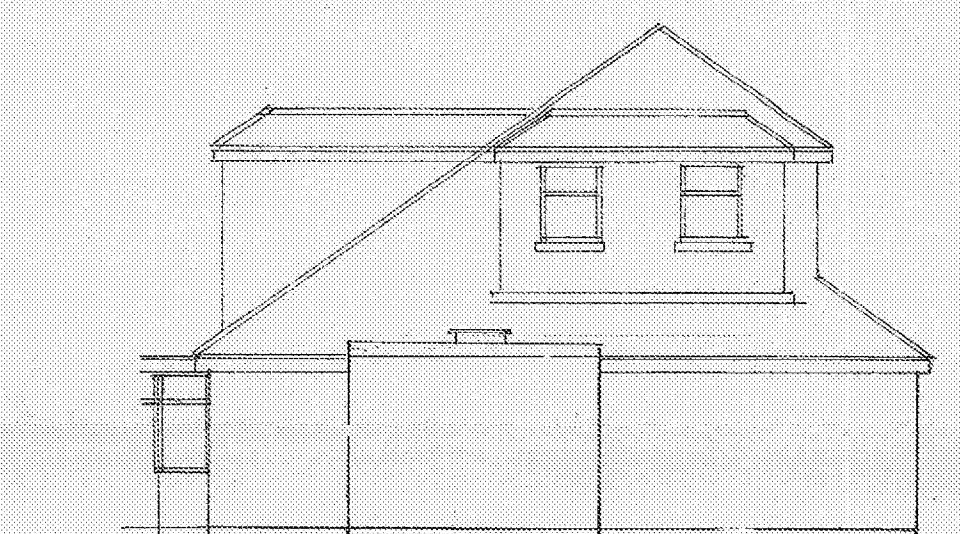

south

SINGLE STOREY EXTENSION IS
DEEMED "PERMITTED DEVELOPMENT"
AND DOES NOT FORM PART
OF THE PLANNING APPLICATION.

sheet 2 of 3

Bryan Butcher
Rainbow Cottage
Nyetimber Lane
Bognor Regis PO21 3JX

Proposed

PROPOSED SINGLE STOREY AND 1ST FLOOR EXTENSIONS AT 7, DOWNVIEW ROAD, FELPHAM
FOR MR. & MRS. P. SYKES.