


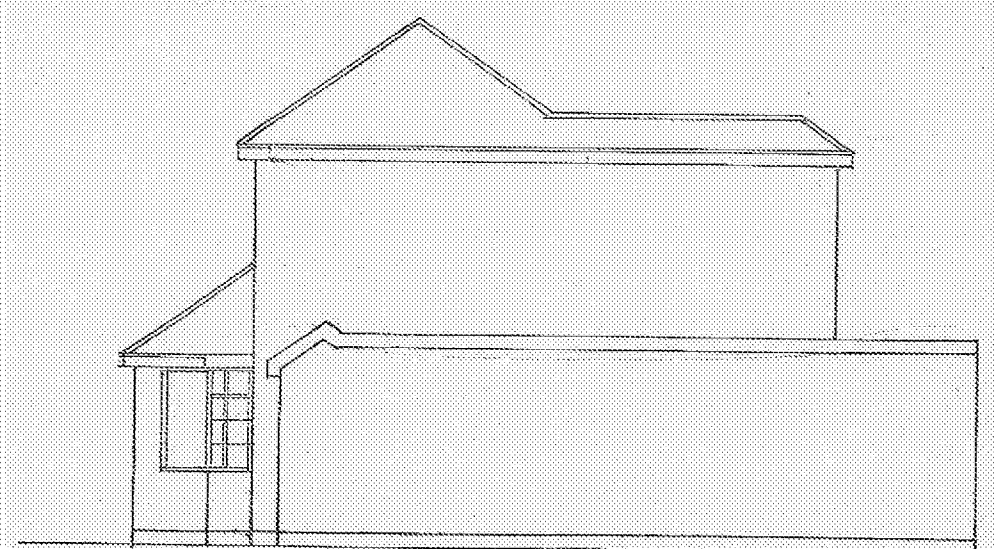


north




east
1 : 100




west

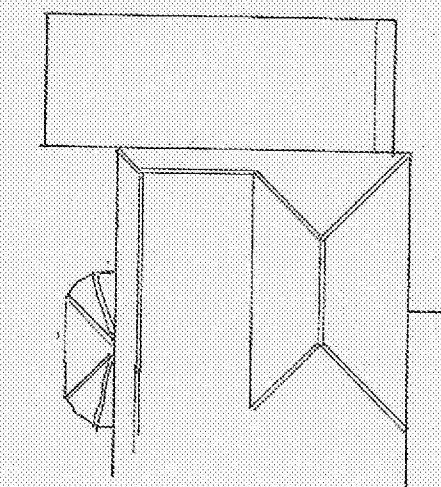


roof plan
1 : 200

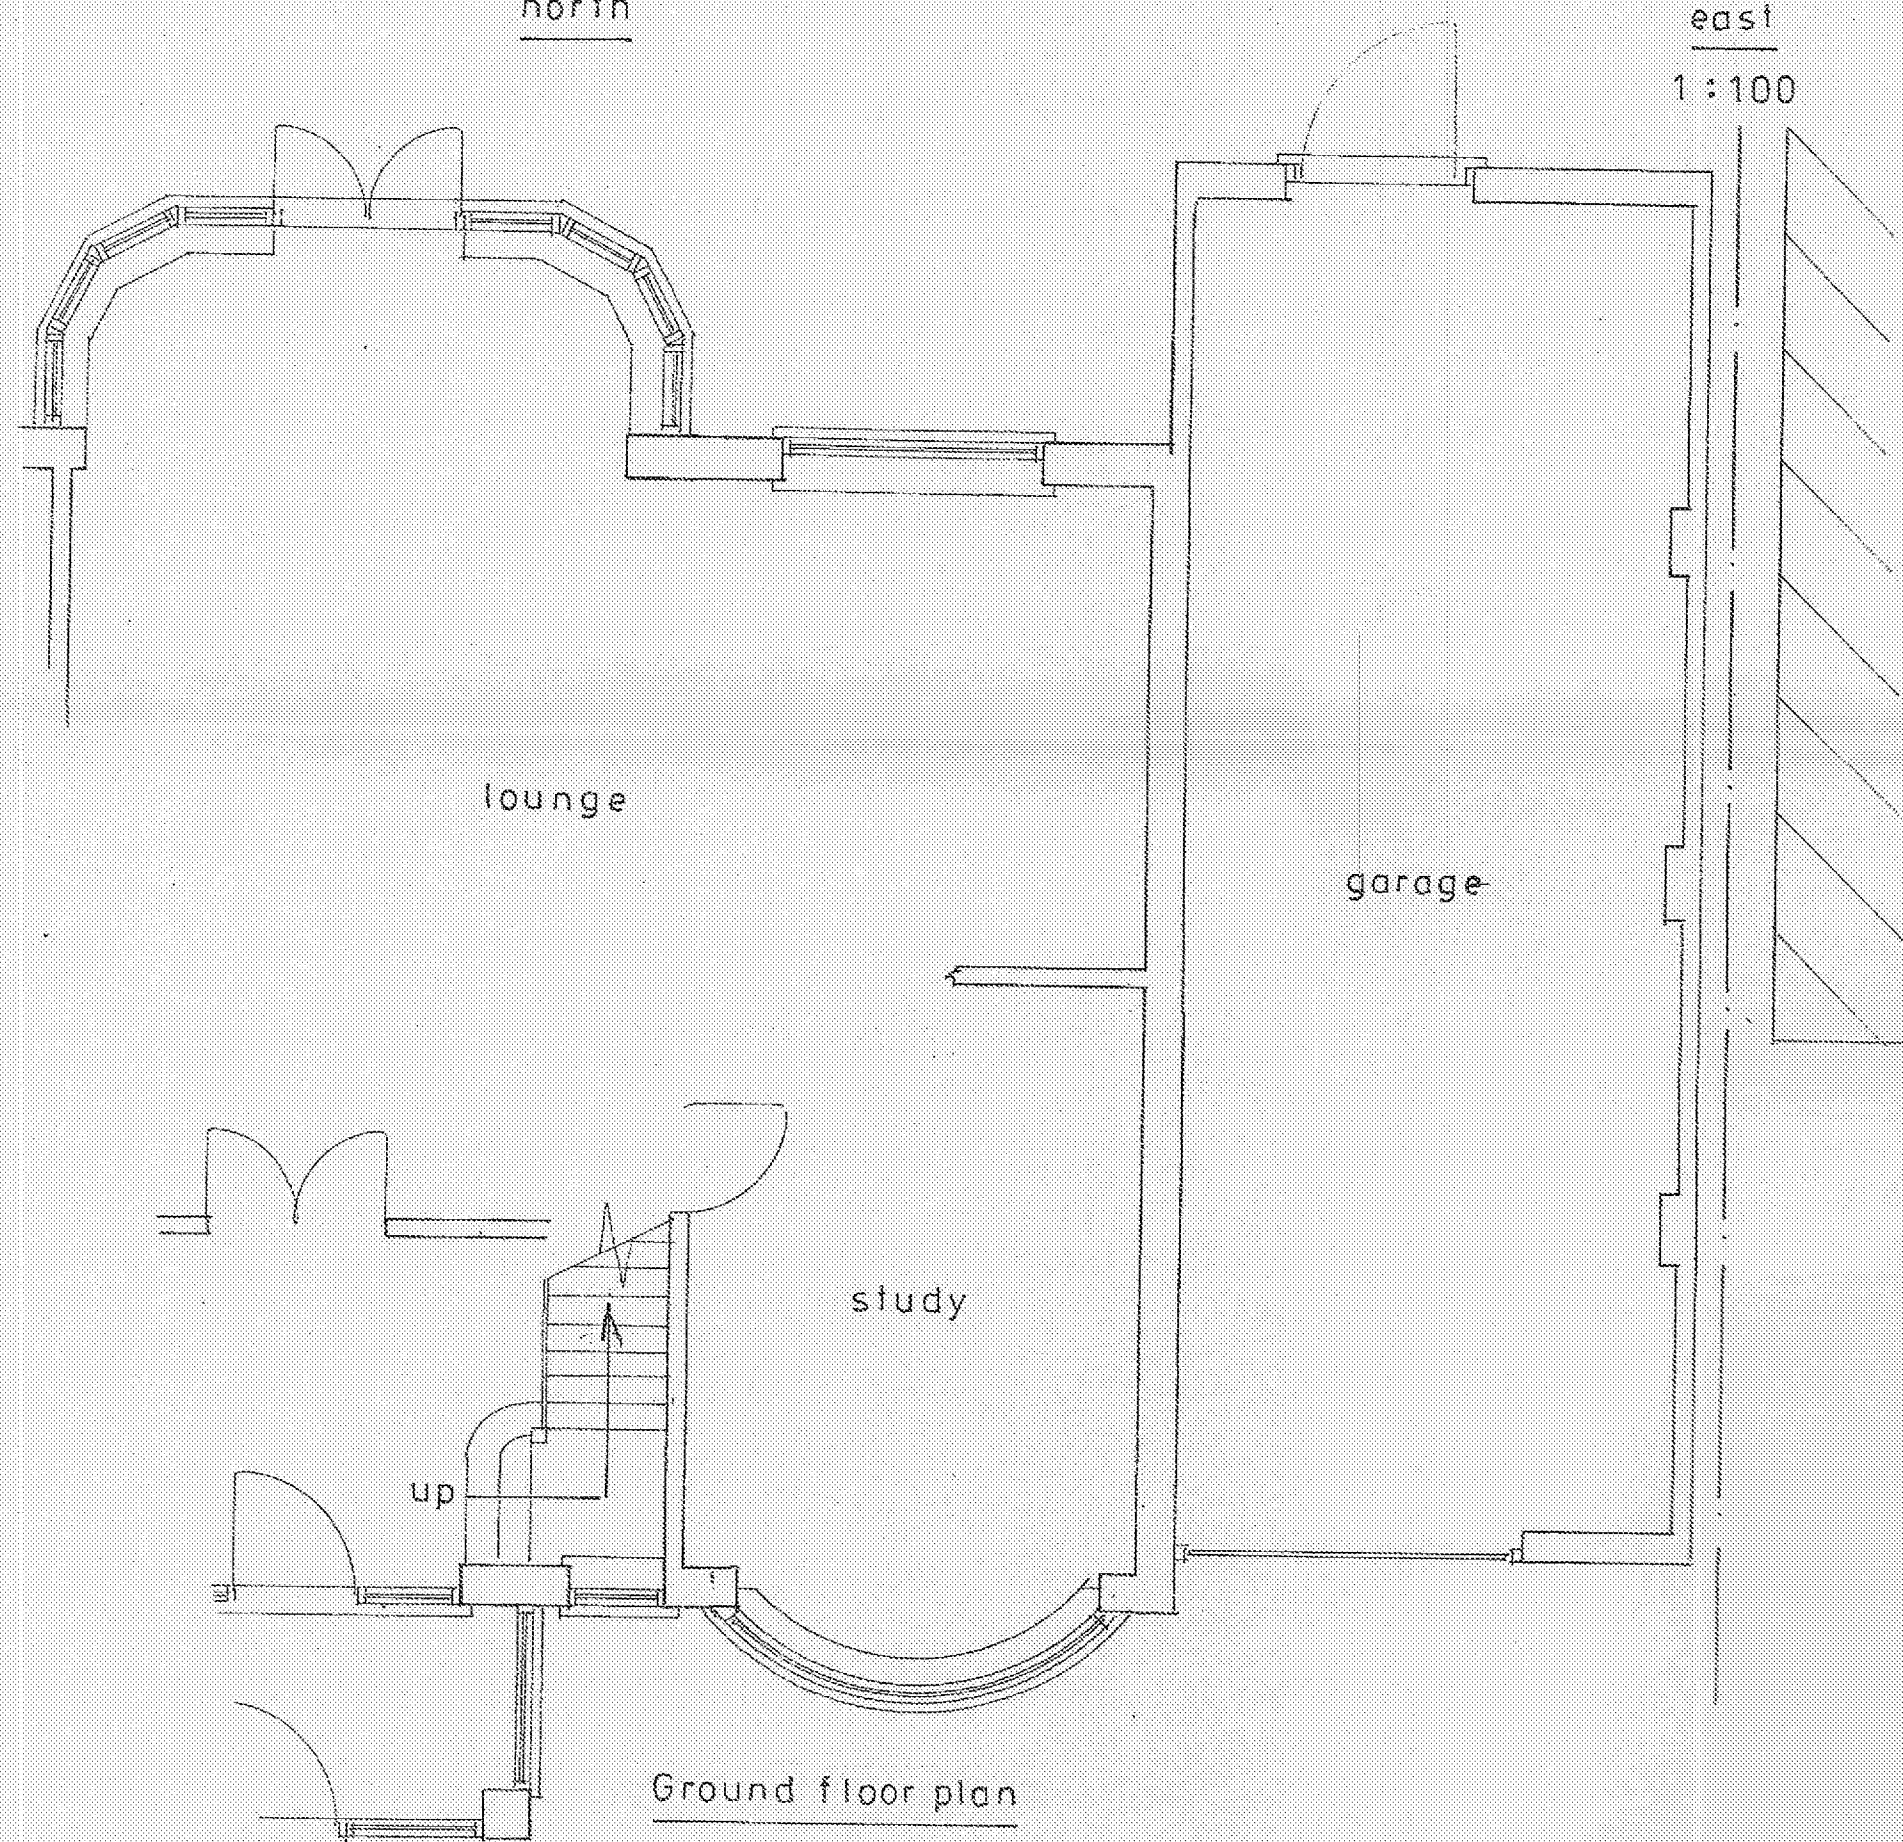

Ground floor plan
1 : 50

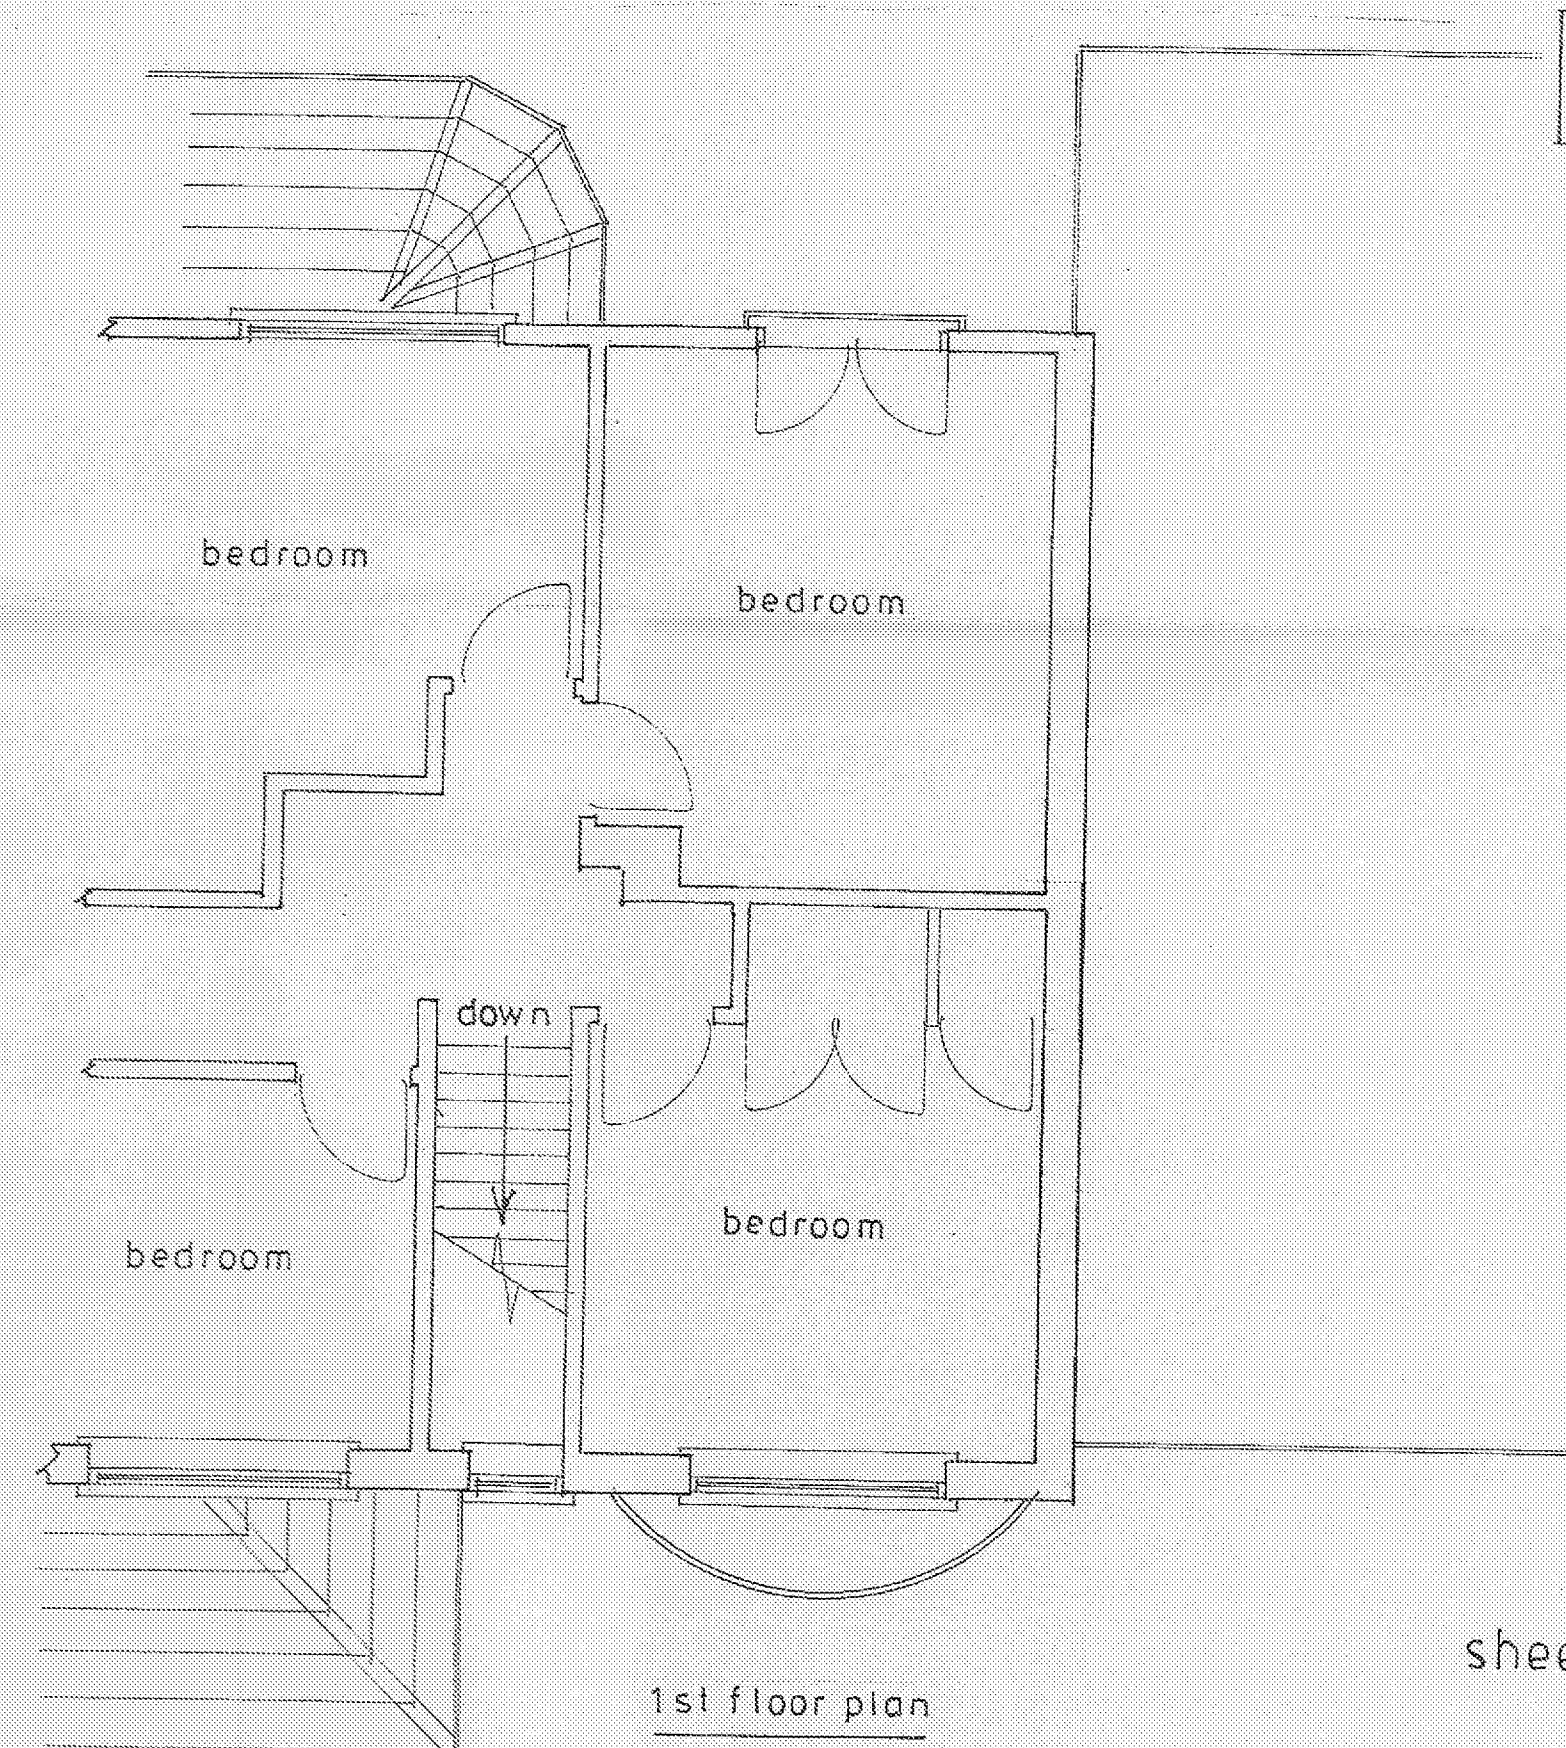

1st floor plan

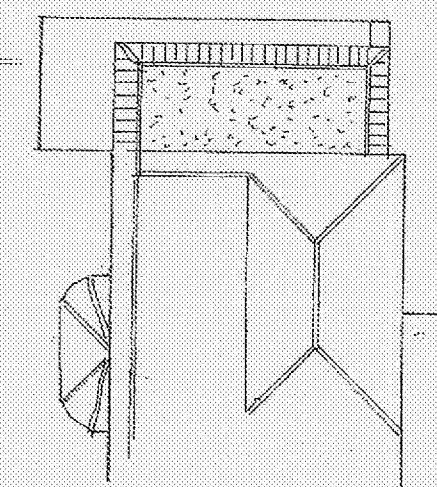

proposed roof plan
1 : 200

Existing

PROPOSED SINGLE STOREY AND 1ST FLOOR EXTENSIONS AT 7, DOWNVIEW ROAD, FELPHAM
FOR MR. & MRS. P. SYKES.

sheet 3 of 3

Bryan Butcher
Rainbow Cottage
Nyetimber Lane
Bognor Regis PO21 3JX

