


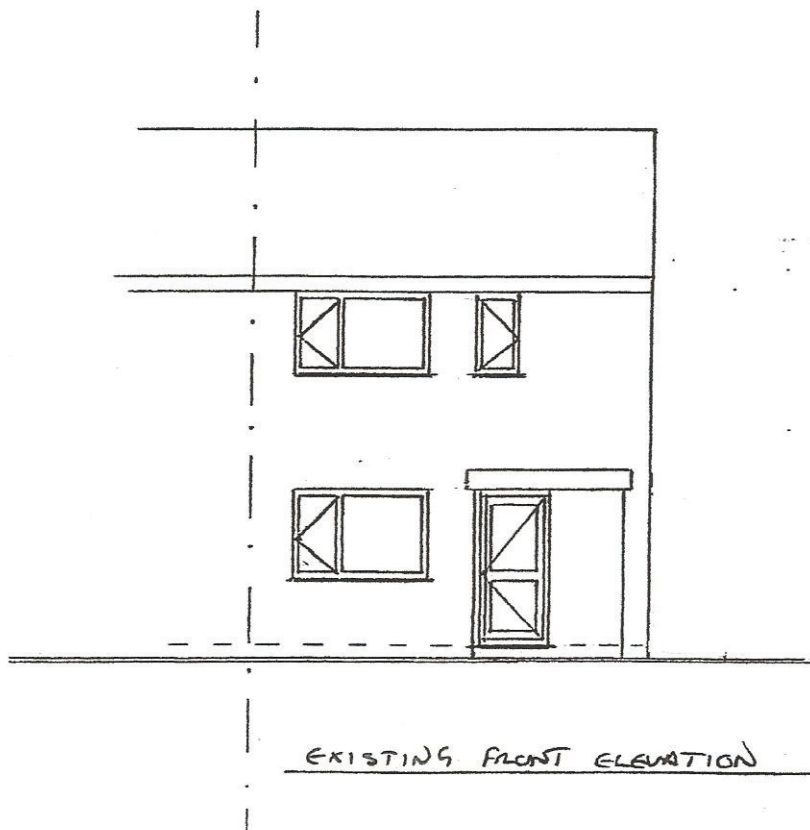


EXISTING FRONT ELEVATION AT:-	
49 FLANSHAM PARK	
BOGNOR REGIS	
WEST SUSSEX	
PO22 6QH	
SCALE 1:100	27.2.12
DRAWN BY	JOHN SACKETT



Produced 27 Feb 2012 from the Ordnance Survey National Geographic Database and incorporating surveyed revision available at this date. Reproduction in whole or part is prohibited without the prior permission of Ordnance Survey. © Crown Copyright 2012.


Ordnance Survey and the OS Symbol are registered trademarks of Ordnance Survey, the national mapping agency of Great Britain.

The representation of a road, track or path is no evidence of a right of way. The representation of features as lines is no evidence of a property boundary.

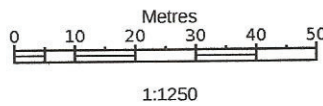

49 FLANSHAM PARK
BOGNOR REGIS
PO22 6QH


Supplied by: **Latitude Mapping Ltd**
Reference: OI384982
Centre coordinates: 496684 100882

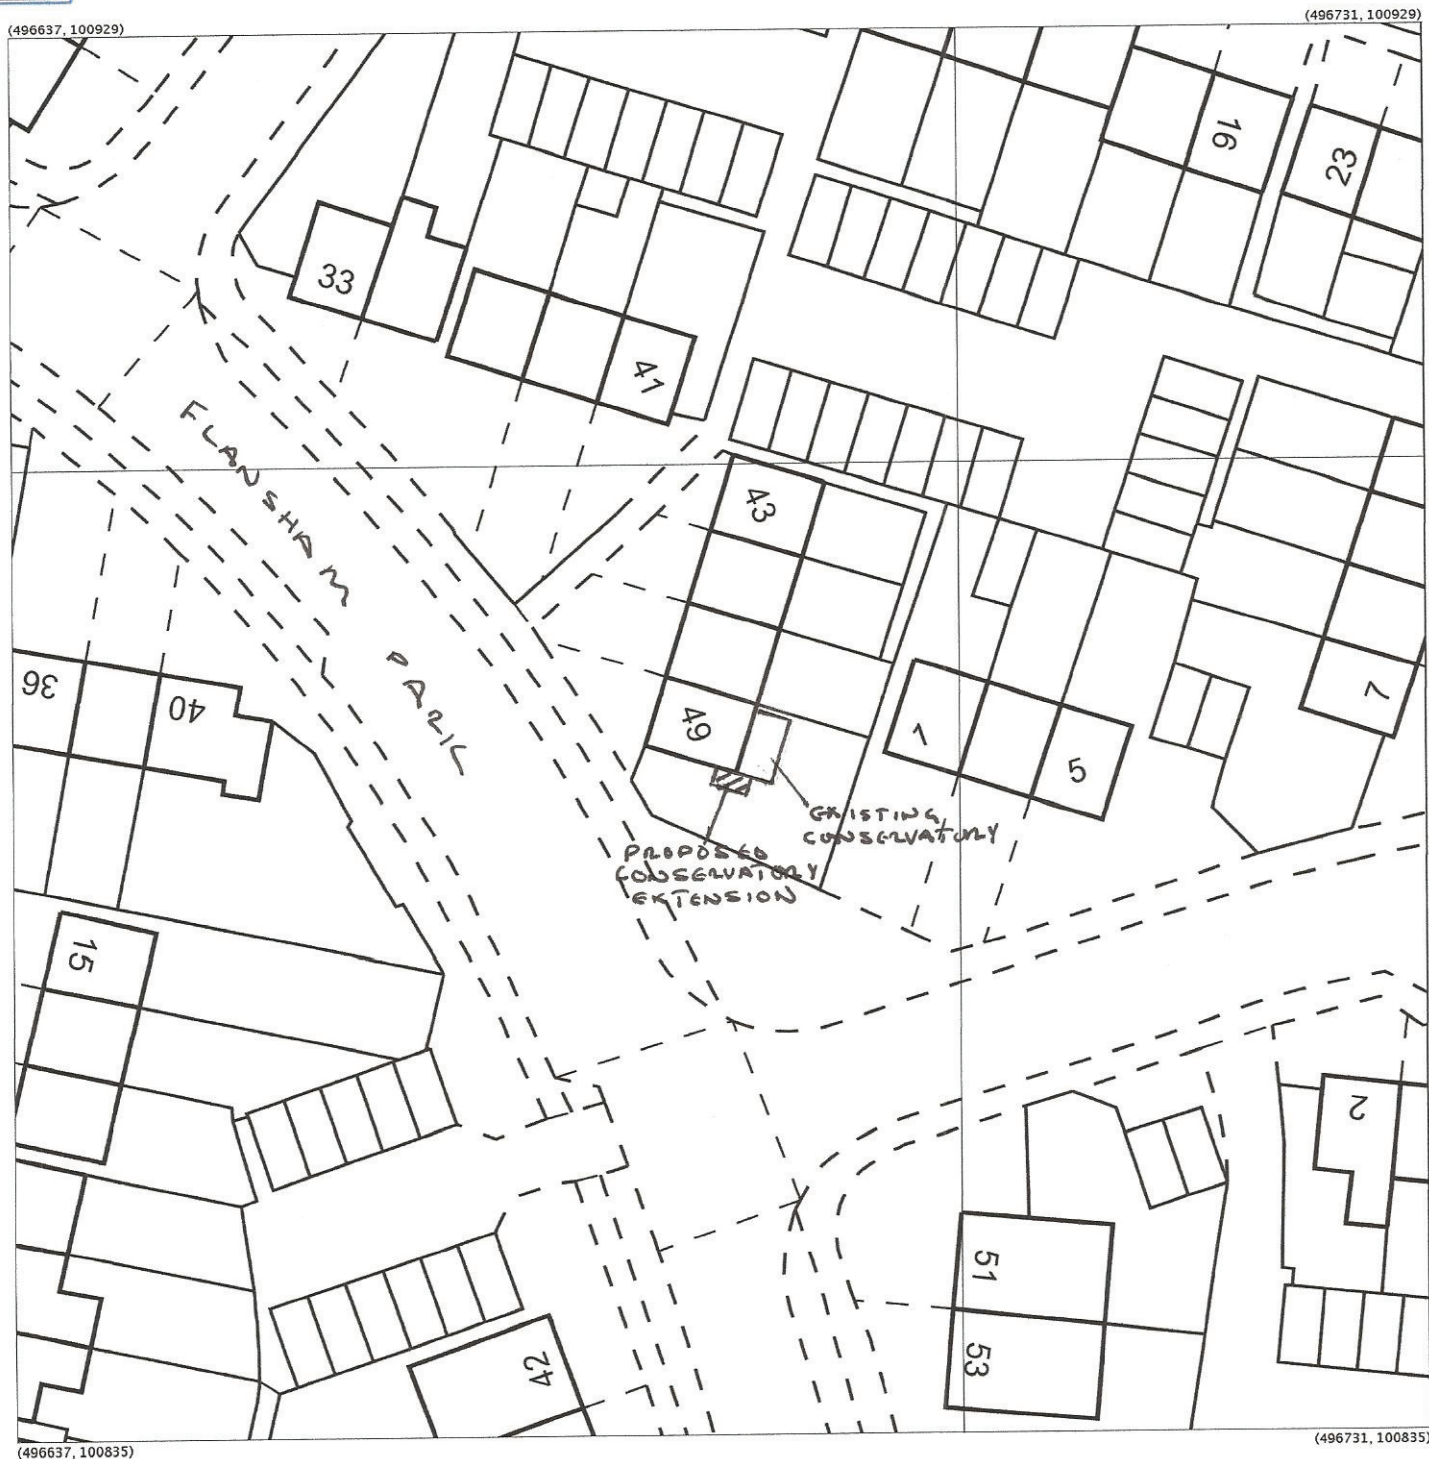

Produced 27 Feb 2012 from the Ordnance Survey National Geographic Database and incorporating surveyed revision available at this date. Reproduction in whole or part is prohibited without the prior permission of Ordnance Survey. © Crown Copyright 2012.

Ordnance Survey and the OS Symbol are registered trademarks of Ordnance Survey, the national mapping agency of Great Britain.

The representation of a road, track or path is no evidence of a right of way. The representation of features as lines is no evidence of a property boundary.

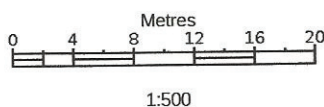

49 FLANSHAM PARK
BOGNOR REGIS
PO22 6QH

Supplied by: **Latitude Mapping Ltd**
Reference: OI384983
Centre coordinates: 496684 100882