


FIRST FLOOR PLAN

SUSSEX BUILDING CONSULTANCY LIMITED

44B SUMMERLEY LANE, FELPHAM,
BOGNOR REGIS, WEST SUSSEX.

SCALE - 1/50 REV - D DATE - 15/02/2020

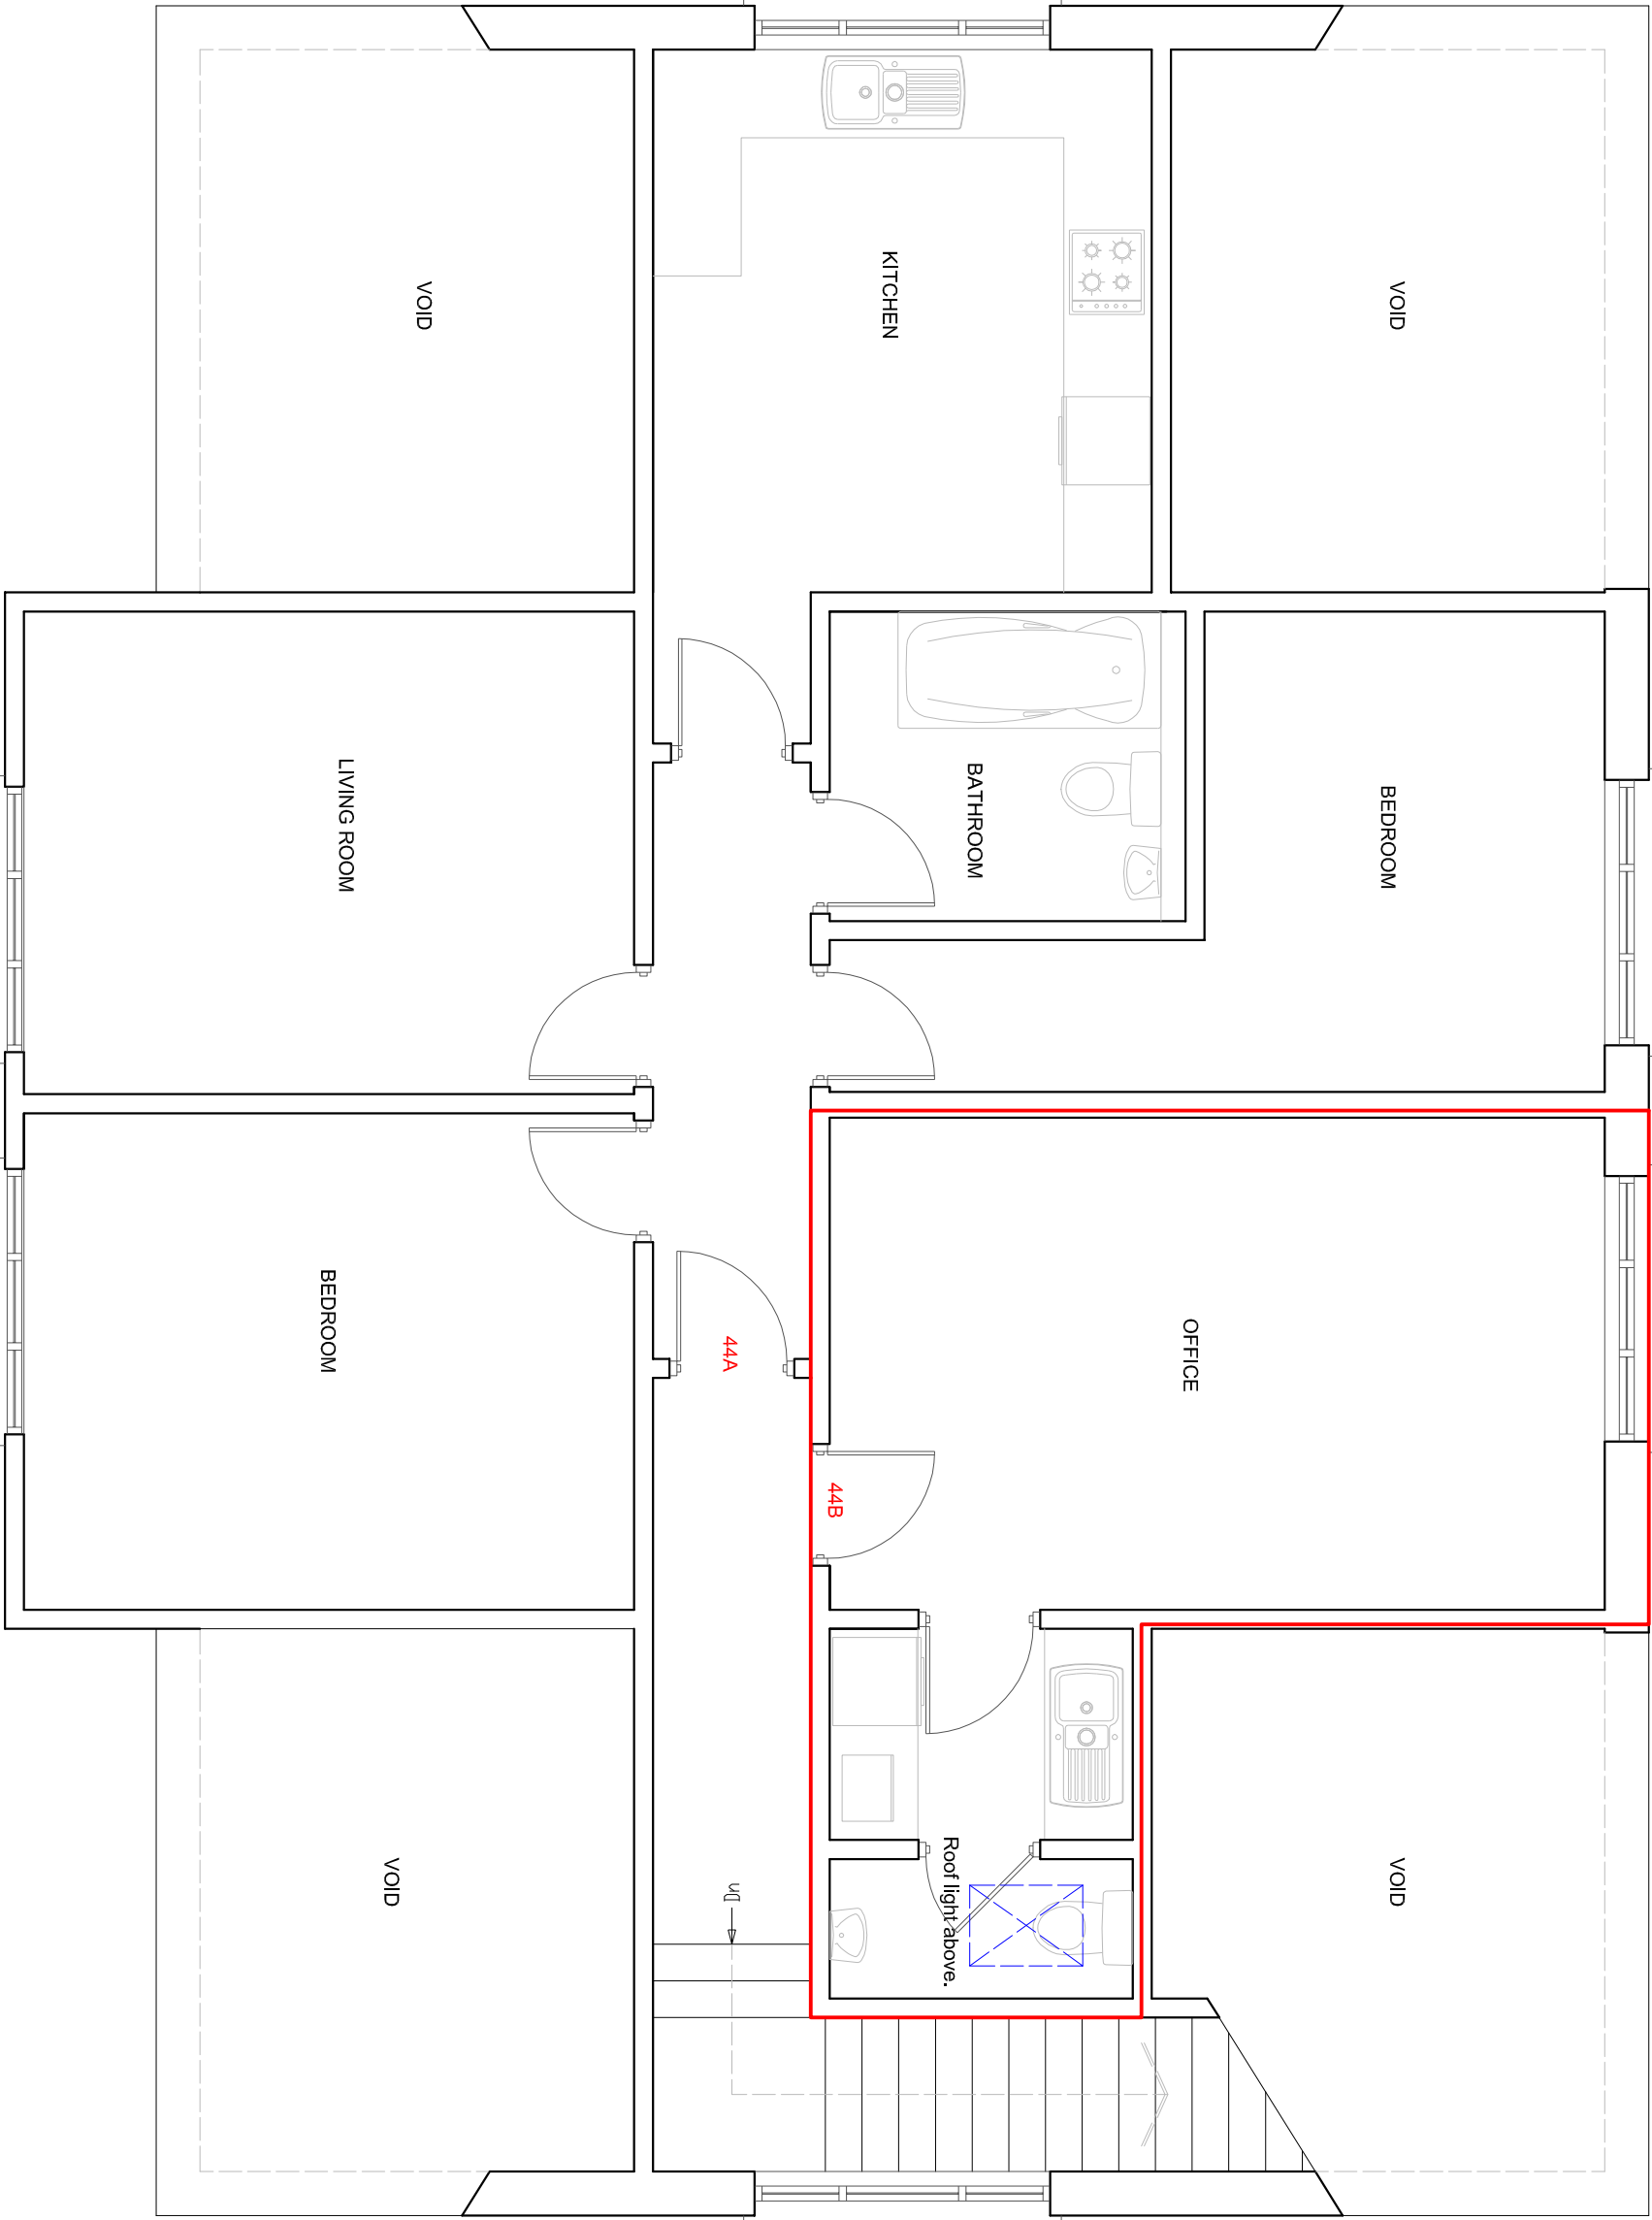

LABC
partner
3 NORTHCOTE ROAD
BOGNOR REGIS
PO21 5LZ
TEL/FAX • (01243) 861379