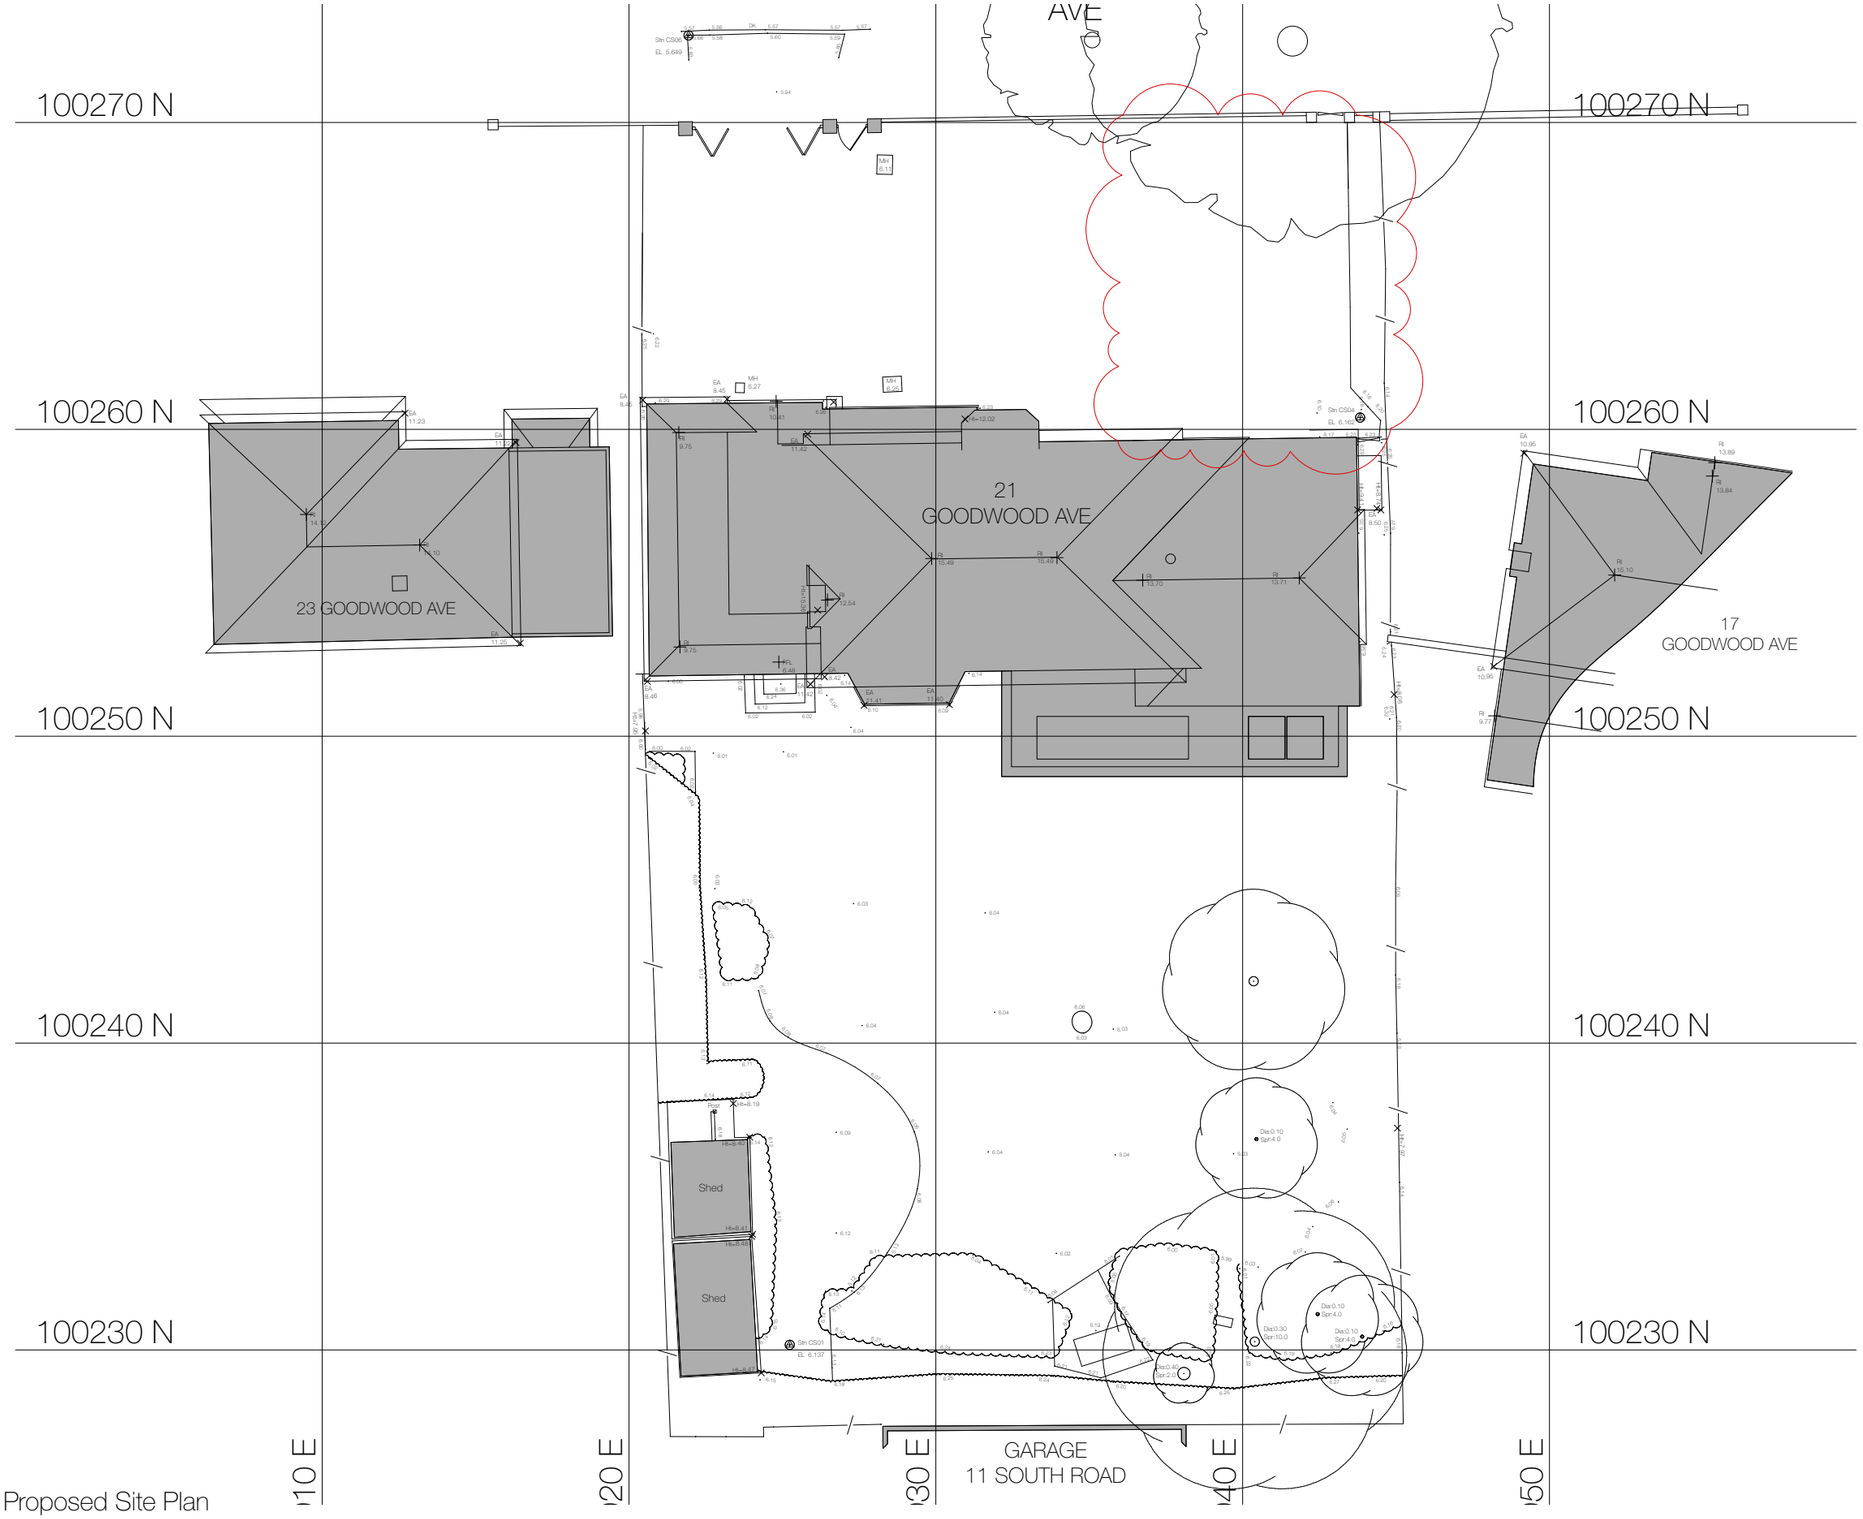

Proposed Site Plan

Dwg. No.	P-001A
Title:	Proposed Site Plan
Address:	21 Goodwood Avenue, Felpham, PO22 8EH
Client:	Jonathan and Lauren Penn
Scale:	1:200@A3
Stage:	PLANNING
Drawn:	PS
Date:	February 2025

Rev A	19th May 2025 - Garage omitted

N

pete sonntag
ARCHITECT
www.petesonntag.co.uk e:pete@petesonntag.co.uk tel:07879 274409