


Proposed First Floor Plan

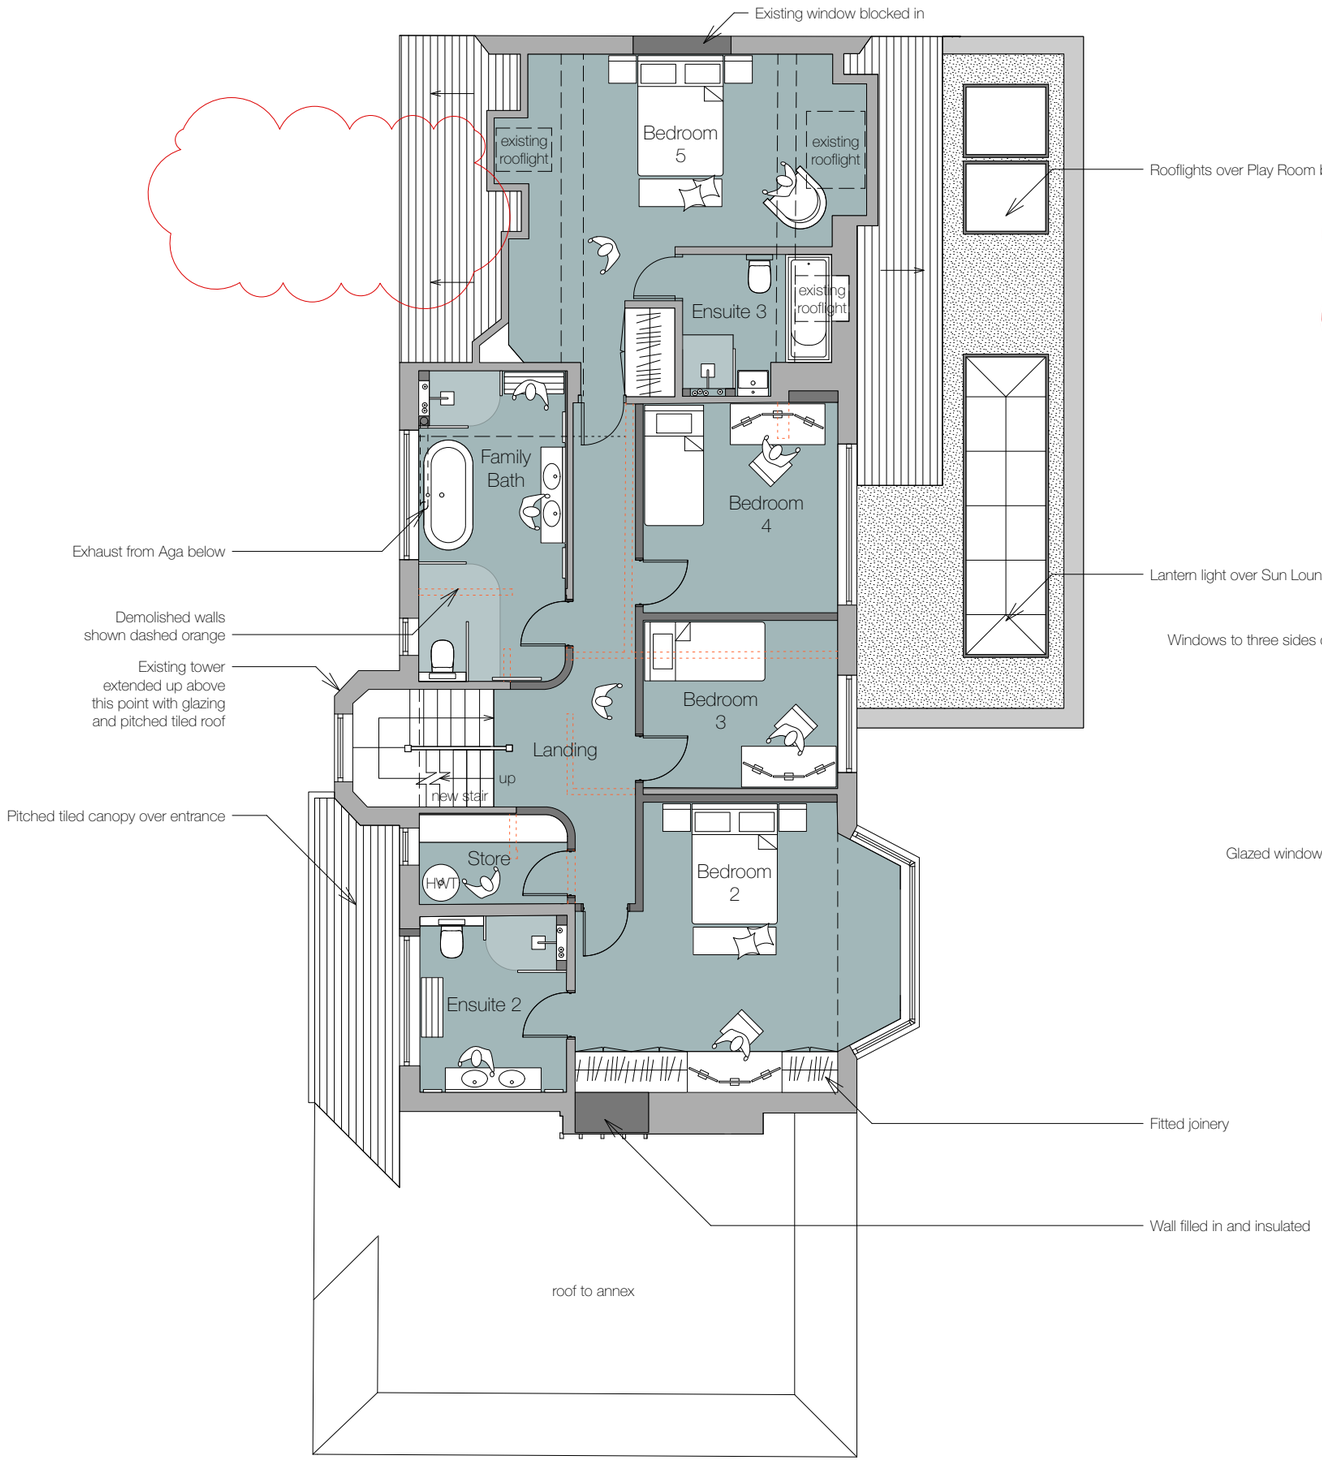


Proposed Second Floor Plan

| | | | |
|---|---|---|---|
| Dwg. No. | P-003A | Rev A | 19th may 2025 - Garage omitted |
| Title: | Proposed First and Second Floor Plans | | |
| Address: | 21 Goodwood Avenue, Felpham, PO22 8EH | | |
| Client: | Jonathan and Lauren Penn | | |
| Scale: | 1:100@A3 | | |
| Stage: | PLANNING | | |
| Drawn: | PS | | |
| Date: | February 2025 | | |

N

1:100 0 1m 2m 3m 4m 5m 6m

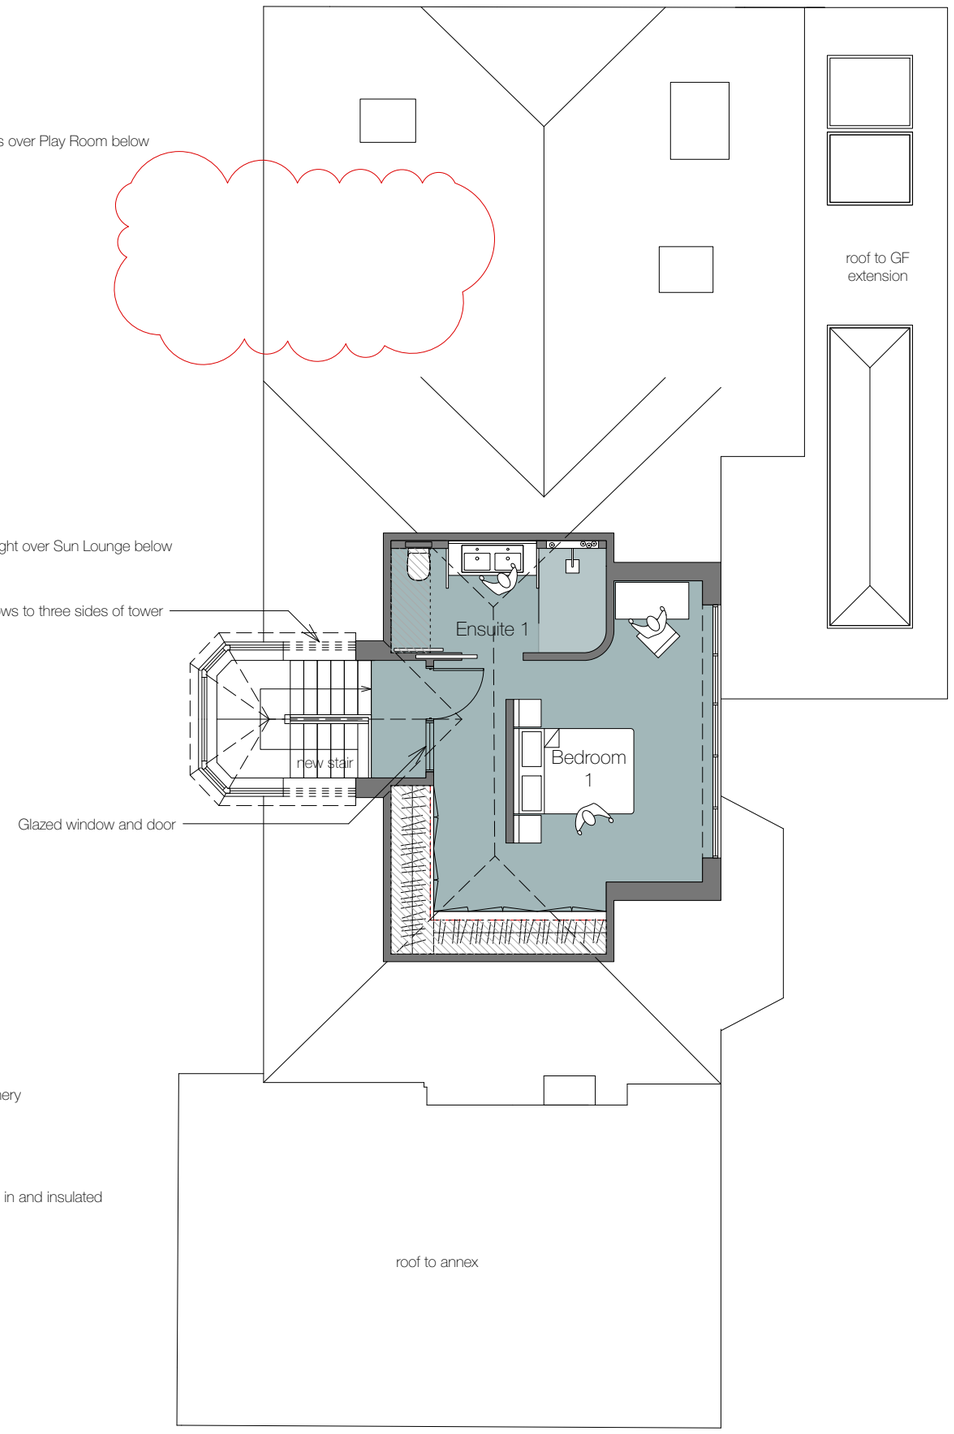pete sonntag
ARCHITECT
www.petesonntag.co.uk e:pete@petesonntag.co.uk tel:07879 274409