



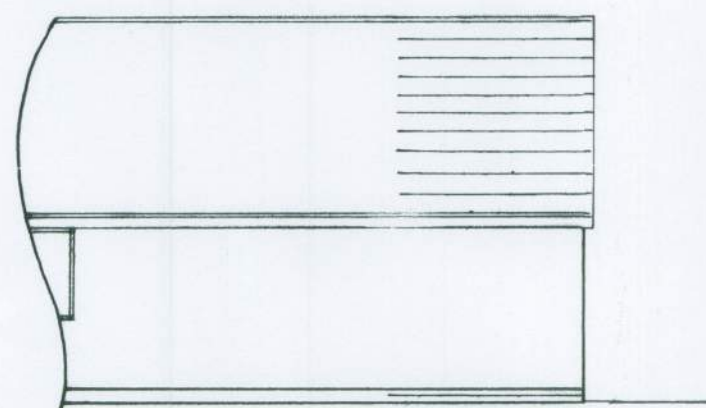


east [no18]



north

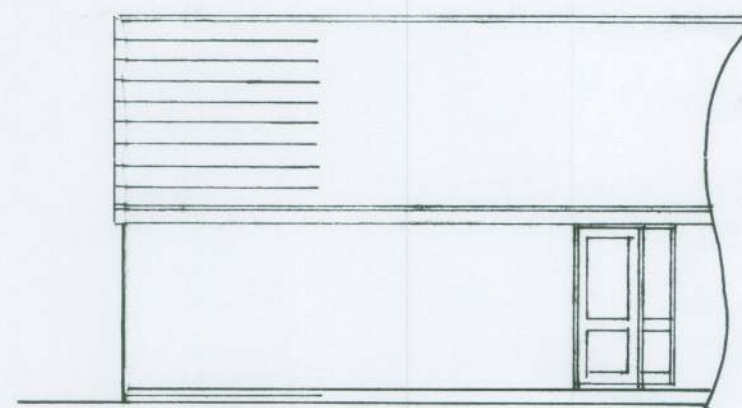

west [no14]

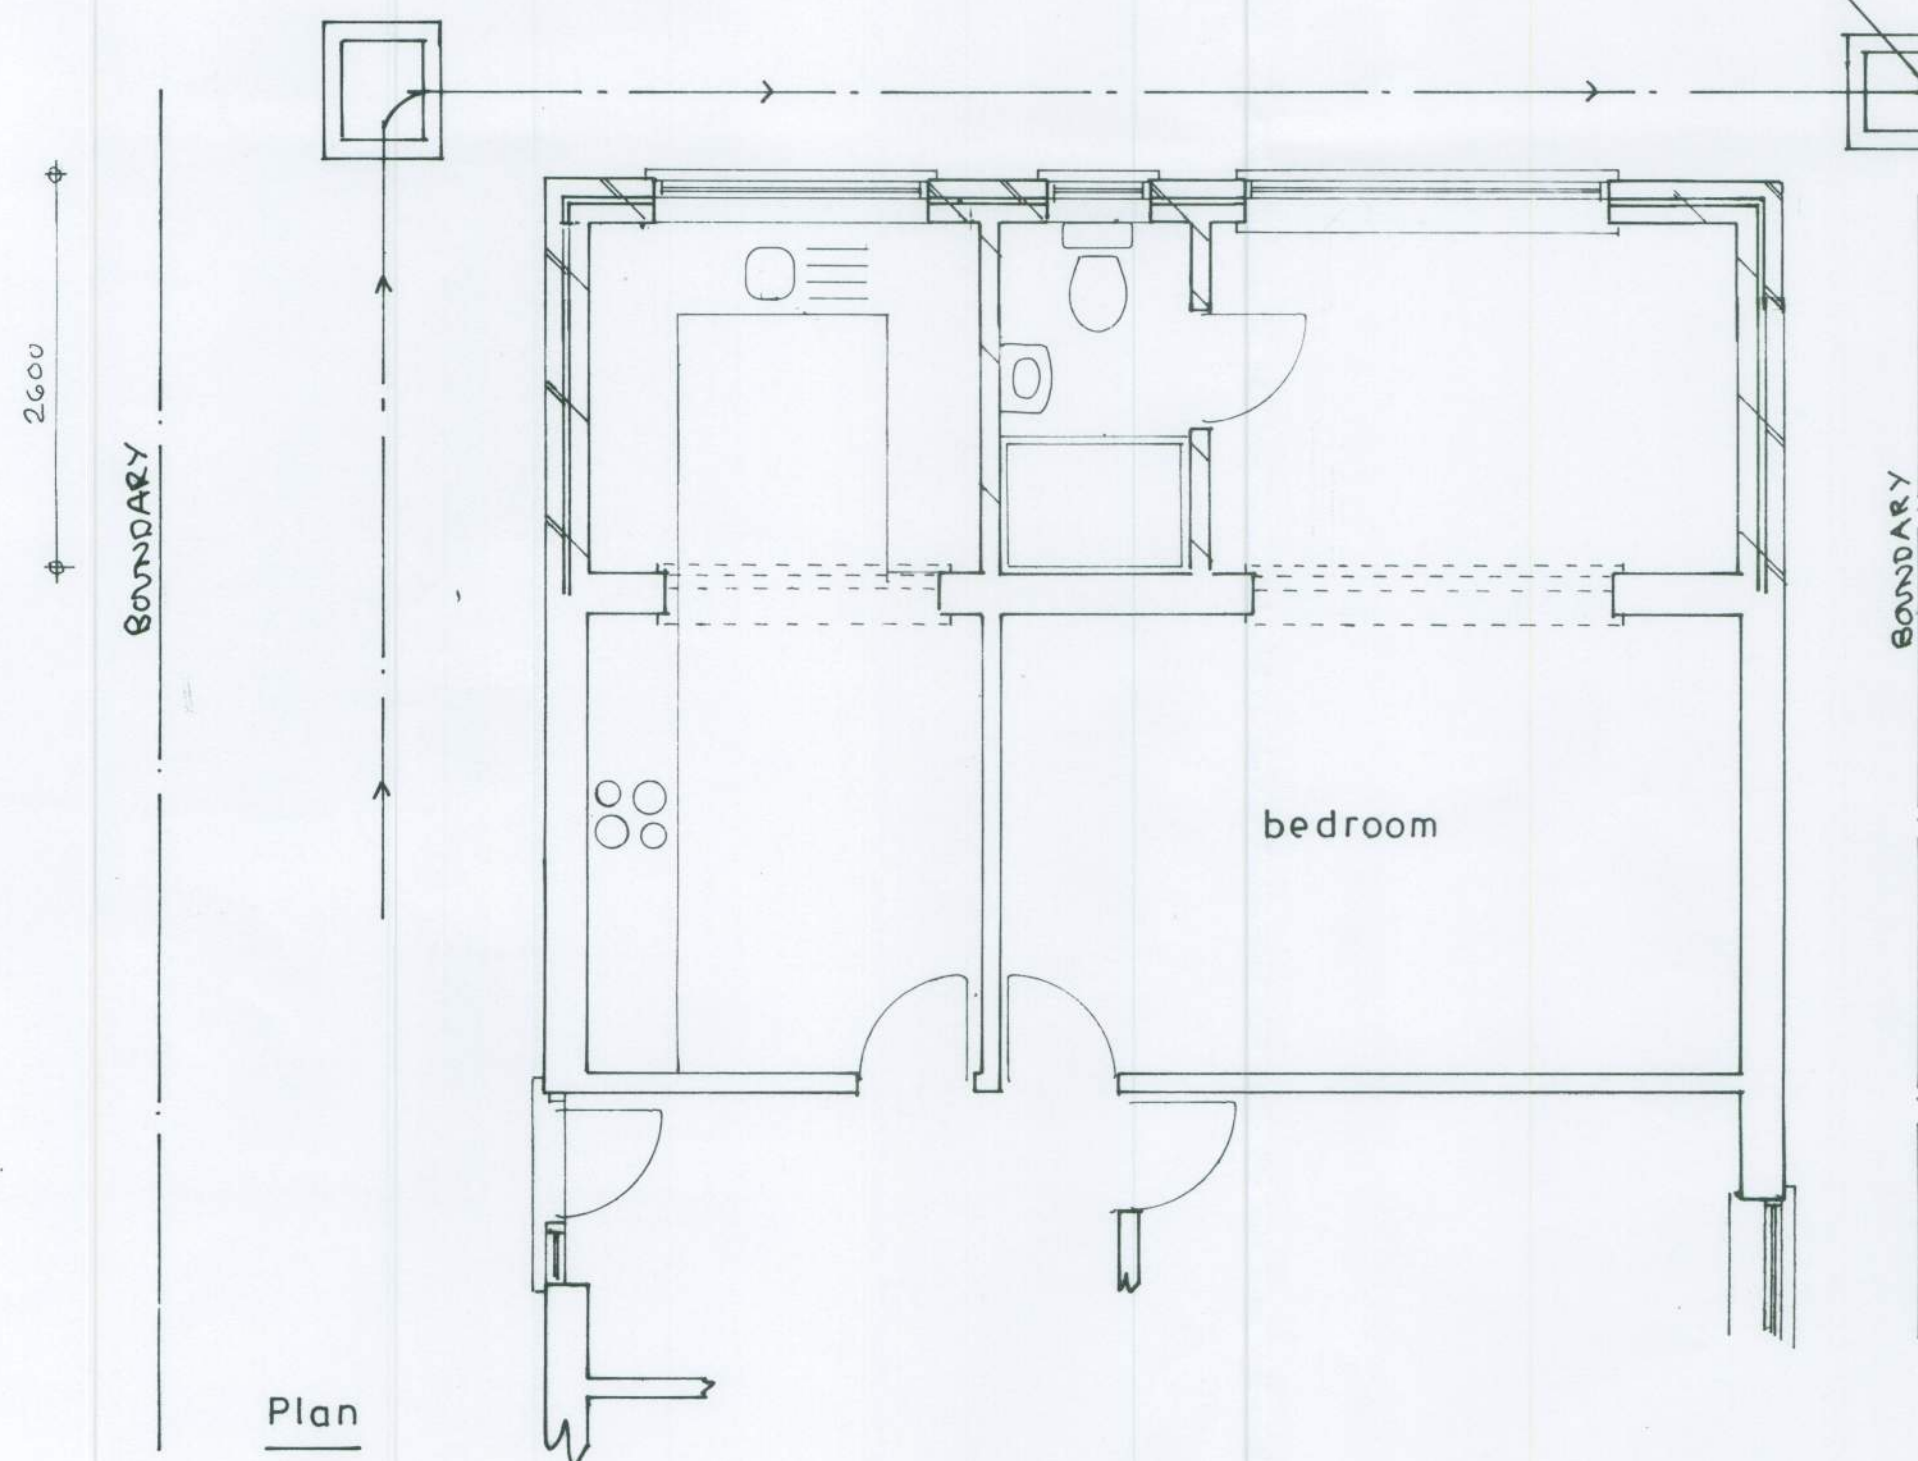

Plan
1 : 50



location plan
1 : 1250



block plan
1 : 500

PROPOSED SINGLE STOREY EXTENSION AT 16, RAMILLIES GARDENS, FELPHAM FOR MR.N.PAGE.

sheet 1 of 2

Bryan Butcher
Rainbow Cottage
Nyetimber Lane
Bognor Regis PO21 3JX
01243 266871
07973 233442
bryan.butcher@btinternet.com
www.bryanbutcher.com