




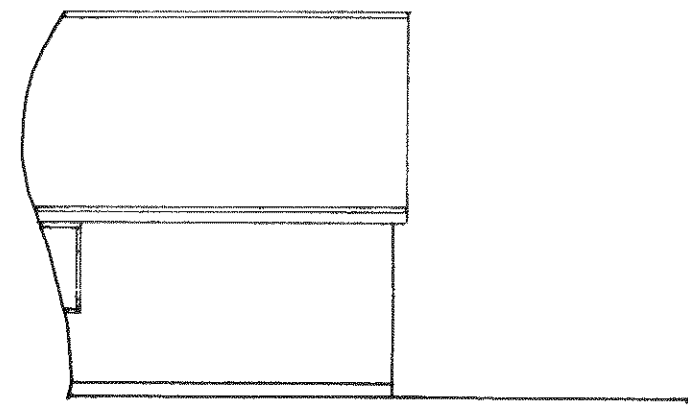


east [no18]

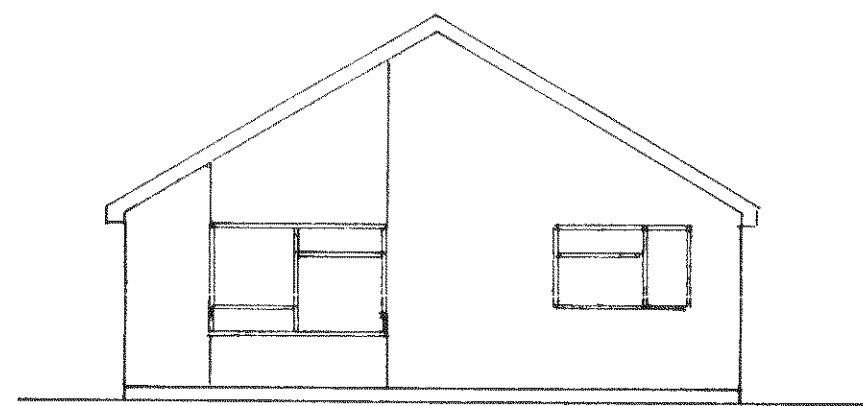

north
1 : 100

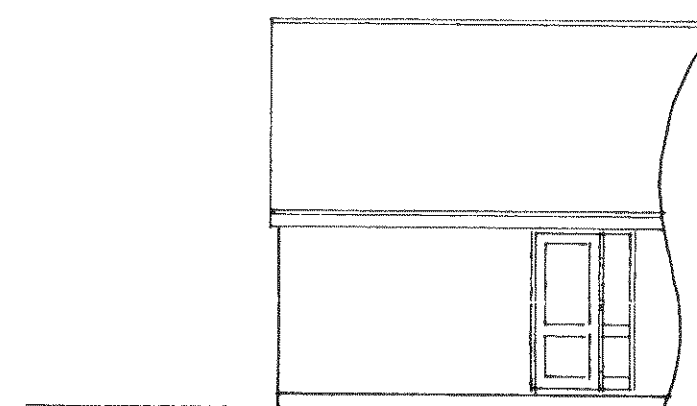


west [no14]

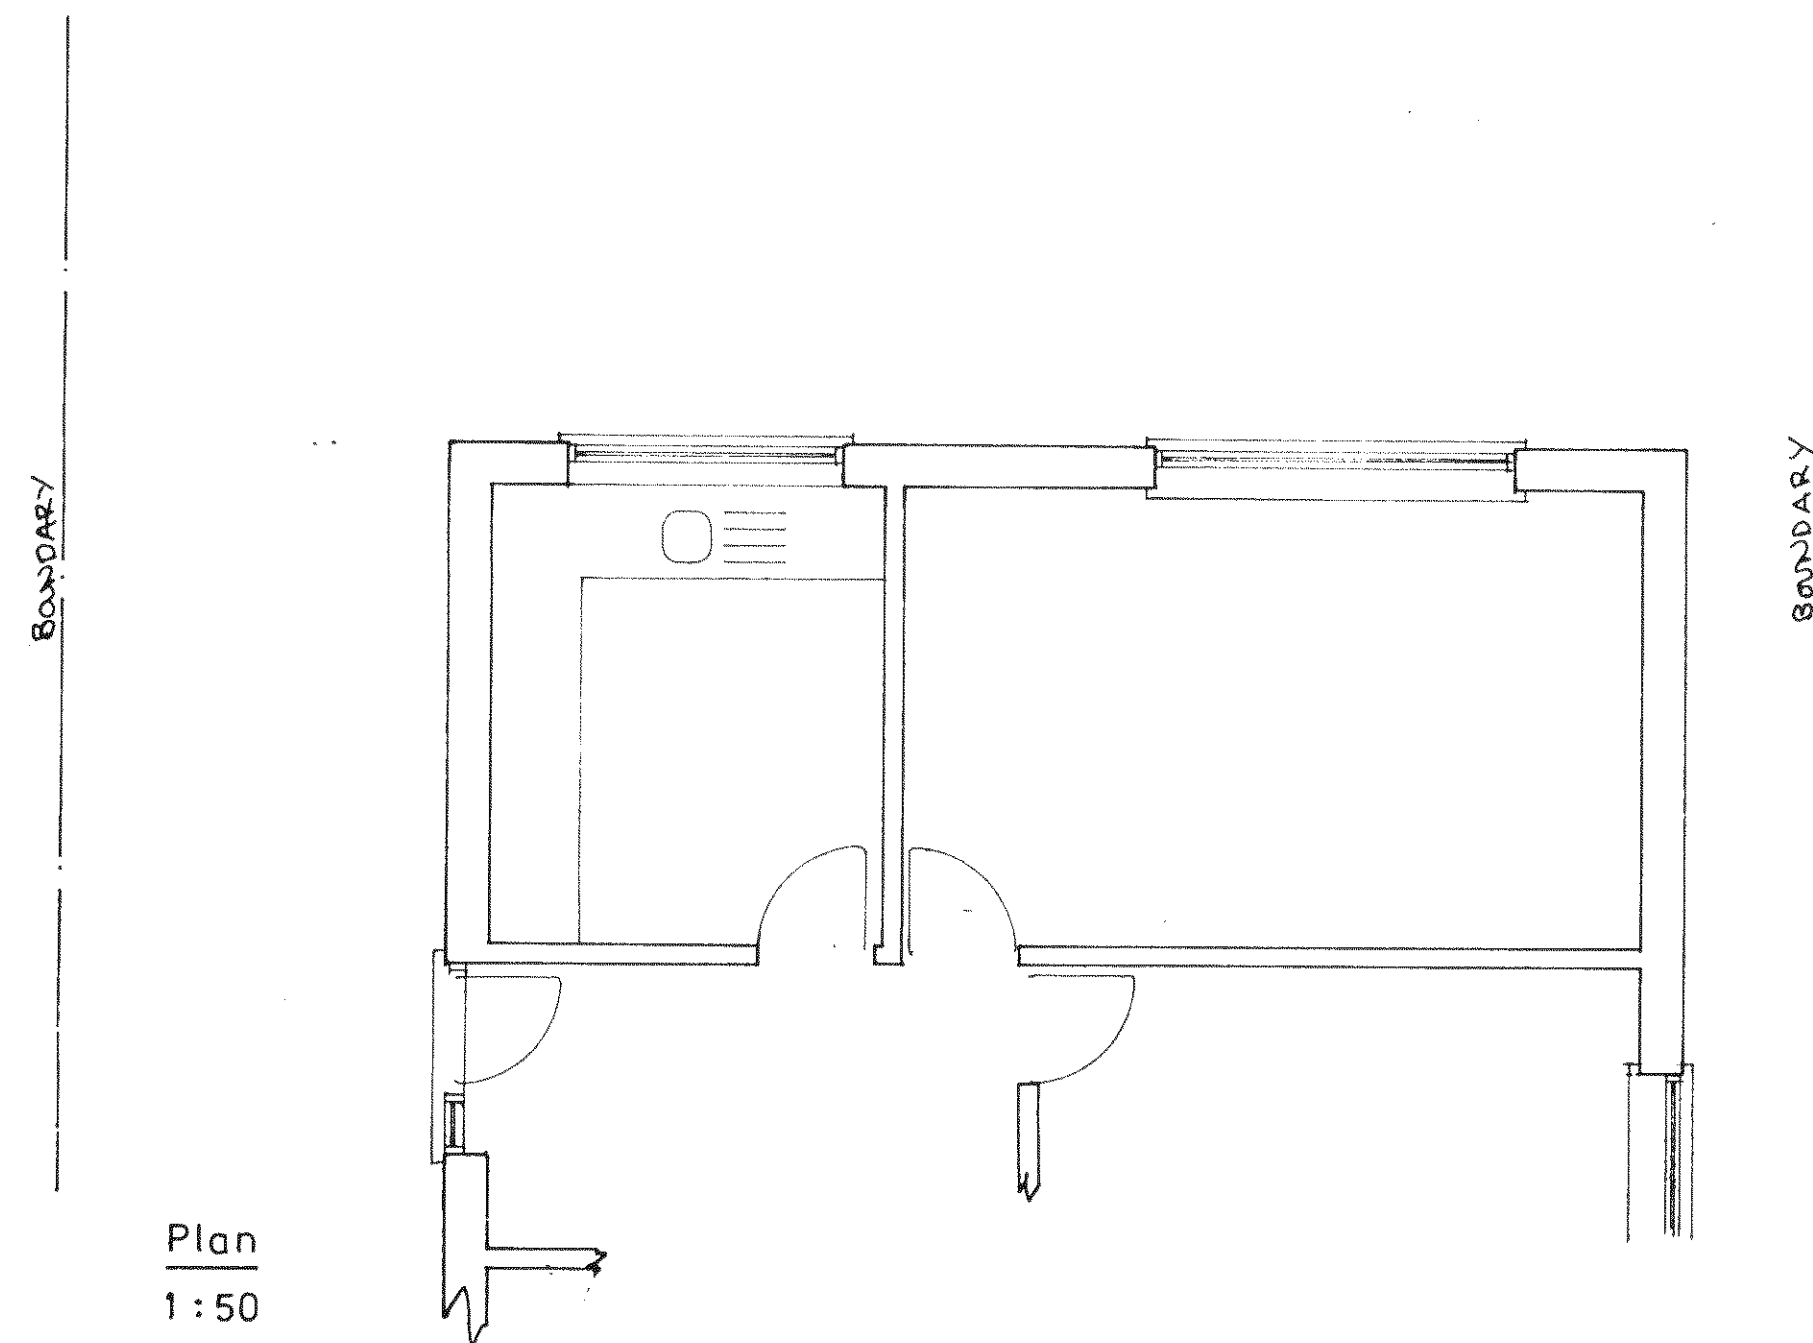


Plan
1 : 50

Existing

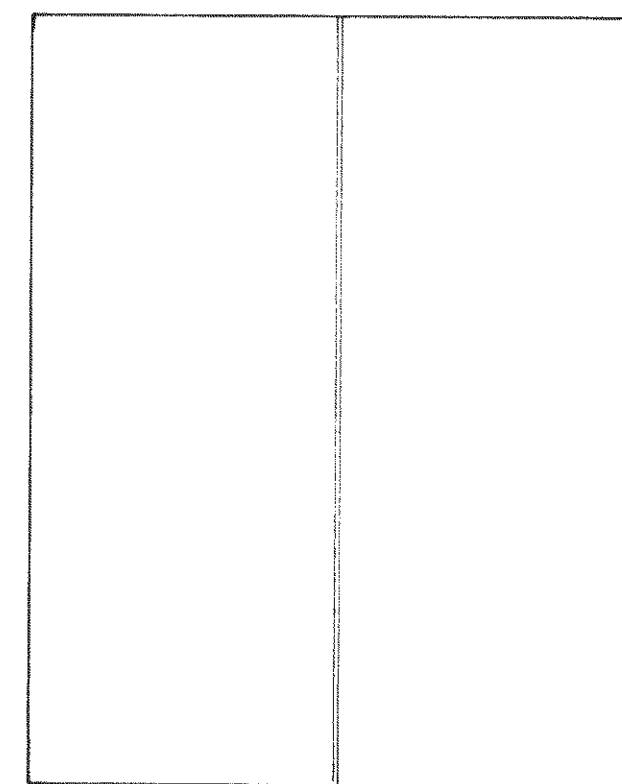

roof plan
1 : 100

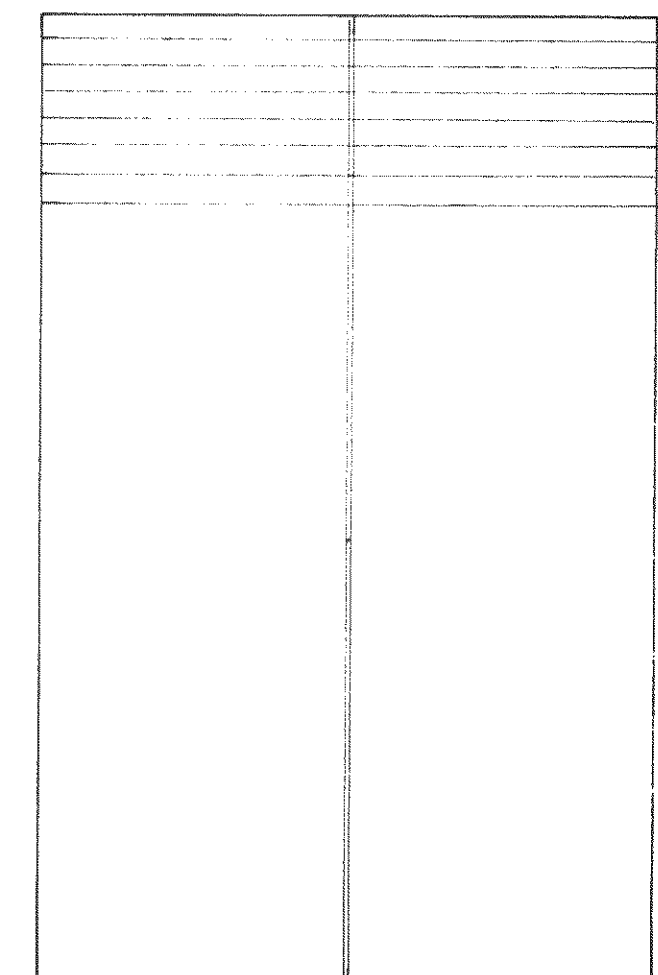

proposed roof plan

PROPOSED SINGLE STOREY EXTENSION AT 16, RAMILLIES GARDENS, FELPHAM FOR MR.N.PAGE.

sheet 2 of 2

Bryan Butcher
Rainbow Cottage
Nyetimber Lane
Bognor Regis PO21 3JX
01243 266871
07973 233442
bryan.butcher@btinternet.com
www.bryanbutcher.com