



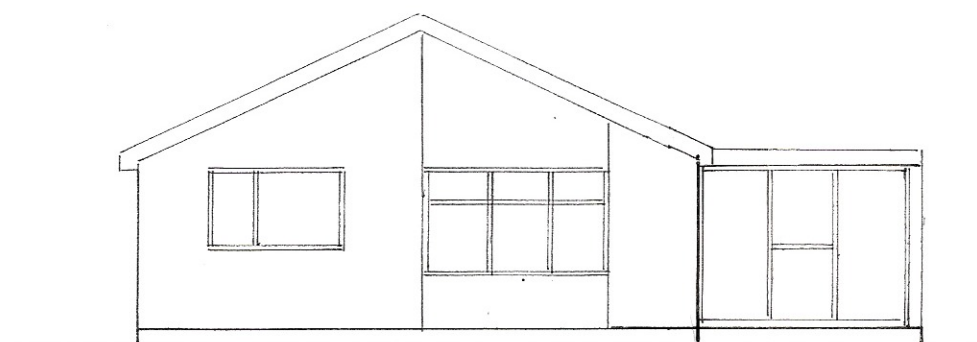


south

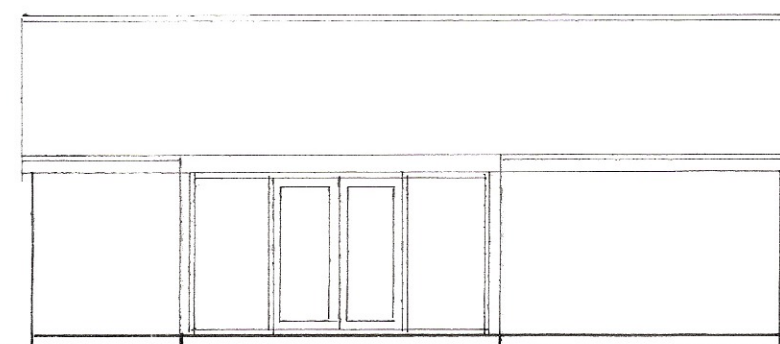


east

1 : 100

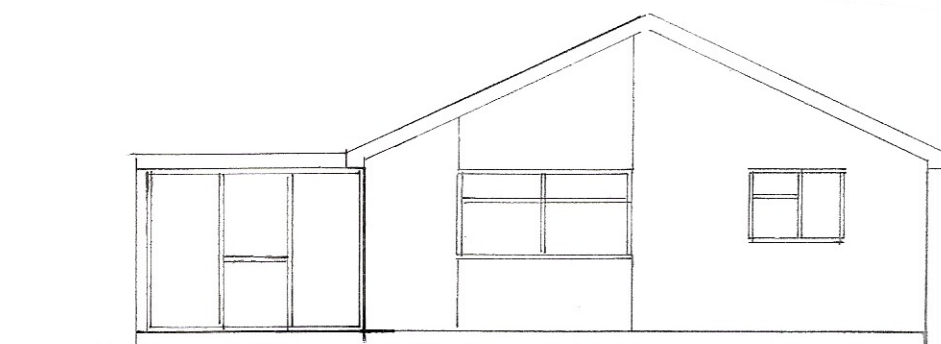


north

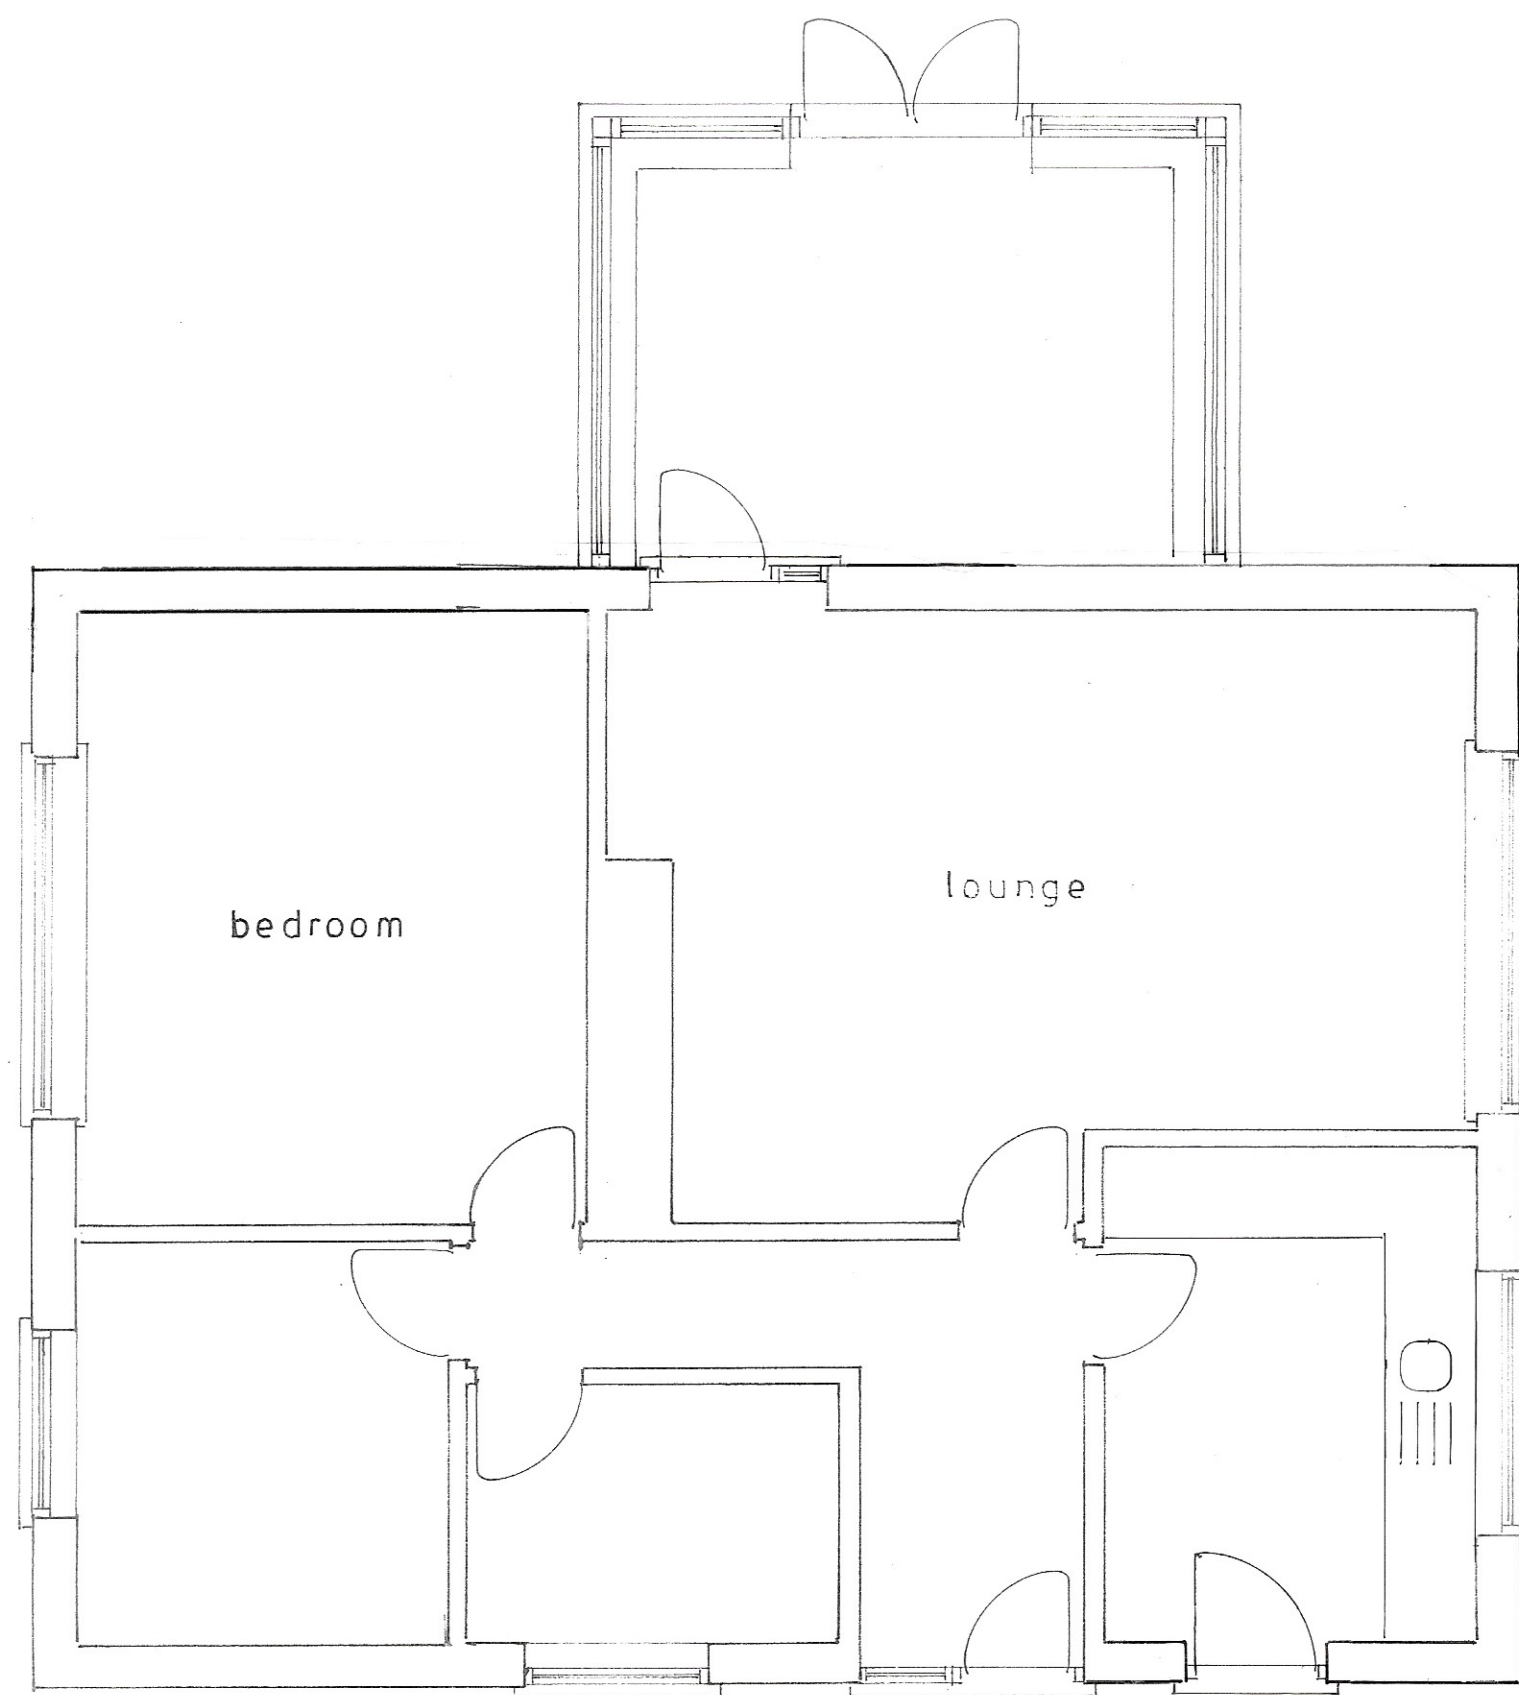

Plan


1 : 50

Existing

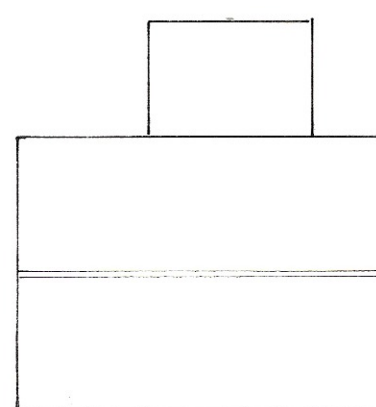

roof plan

1 : 200

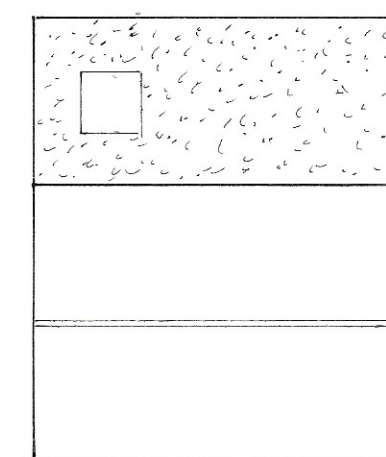

proposed roof plan

PROPOSED SINGLE STOREY EXTENSION AT 5, CUNNINGHAM GARDENS, FELPHAM
FOR MR. & MRS. N. TULLEY.

sheet 3

of 3

Bryan Butcher
Rainbow Cottage
Nyetimber Lane
Bognor Regis PO21 3JX
01243 266871
07973 233442
bryan.butcher@btinternet.com
www.bryanbutcher.com