

No dimensions to be scaled from drawing except for planning purposes.
It is the contractor's responsibility to ensure compliance with Building Regulations.
C.D.M. Regs. 2007. The Client is advised of his responsibilities to appoint a Planning Supervisor under these Regs.
All works to comply with the C.D.M. Regs. 2007.
The Party Wall Act, 1996 The property owner is advised of the requirements of the Act, & the requirement to serve a Party Wall Notice on any adjoining owners as required under the act.

REVISIONS:
A. 16.01.12 Elevations updated following survey.



FRONT
EXISTING ELEVATIONS
Scale 1:100




SIDE



REAR



SIDE

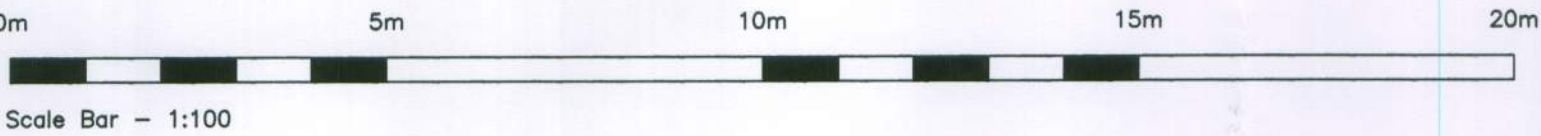

ADCS

Architectural Design
Computer Services

30 Foxley Lane
Worthing
West Sussex
BN13 3AD
Tel: 01903 260701
E-mail:
adcs@sky.com

Client	R.H.DAVIES INVESTMENTS LIMITED		
Project	CHANGE OF USE B1 TO C3 CHURCH HOUSE, 94 FELPHAM ROAD, FELPHAM WEST SUSSEX PO22 7PG		
Drawing	EXISTING ELEVATIONS		

Scale	Date	Drawn
1:100 @ A1	07.01.12	TP

Drawing No.	Revision
1242/P02	A