
EAST ELEVATION

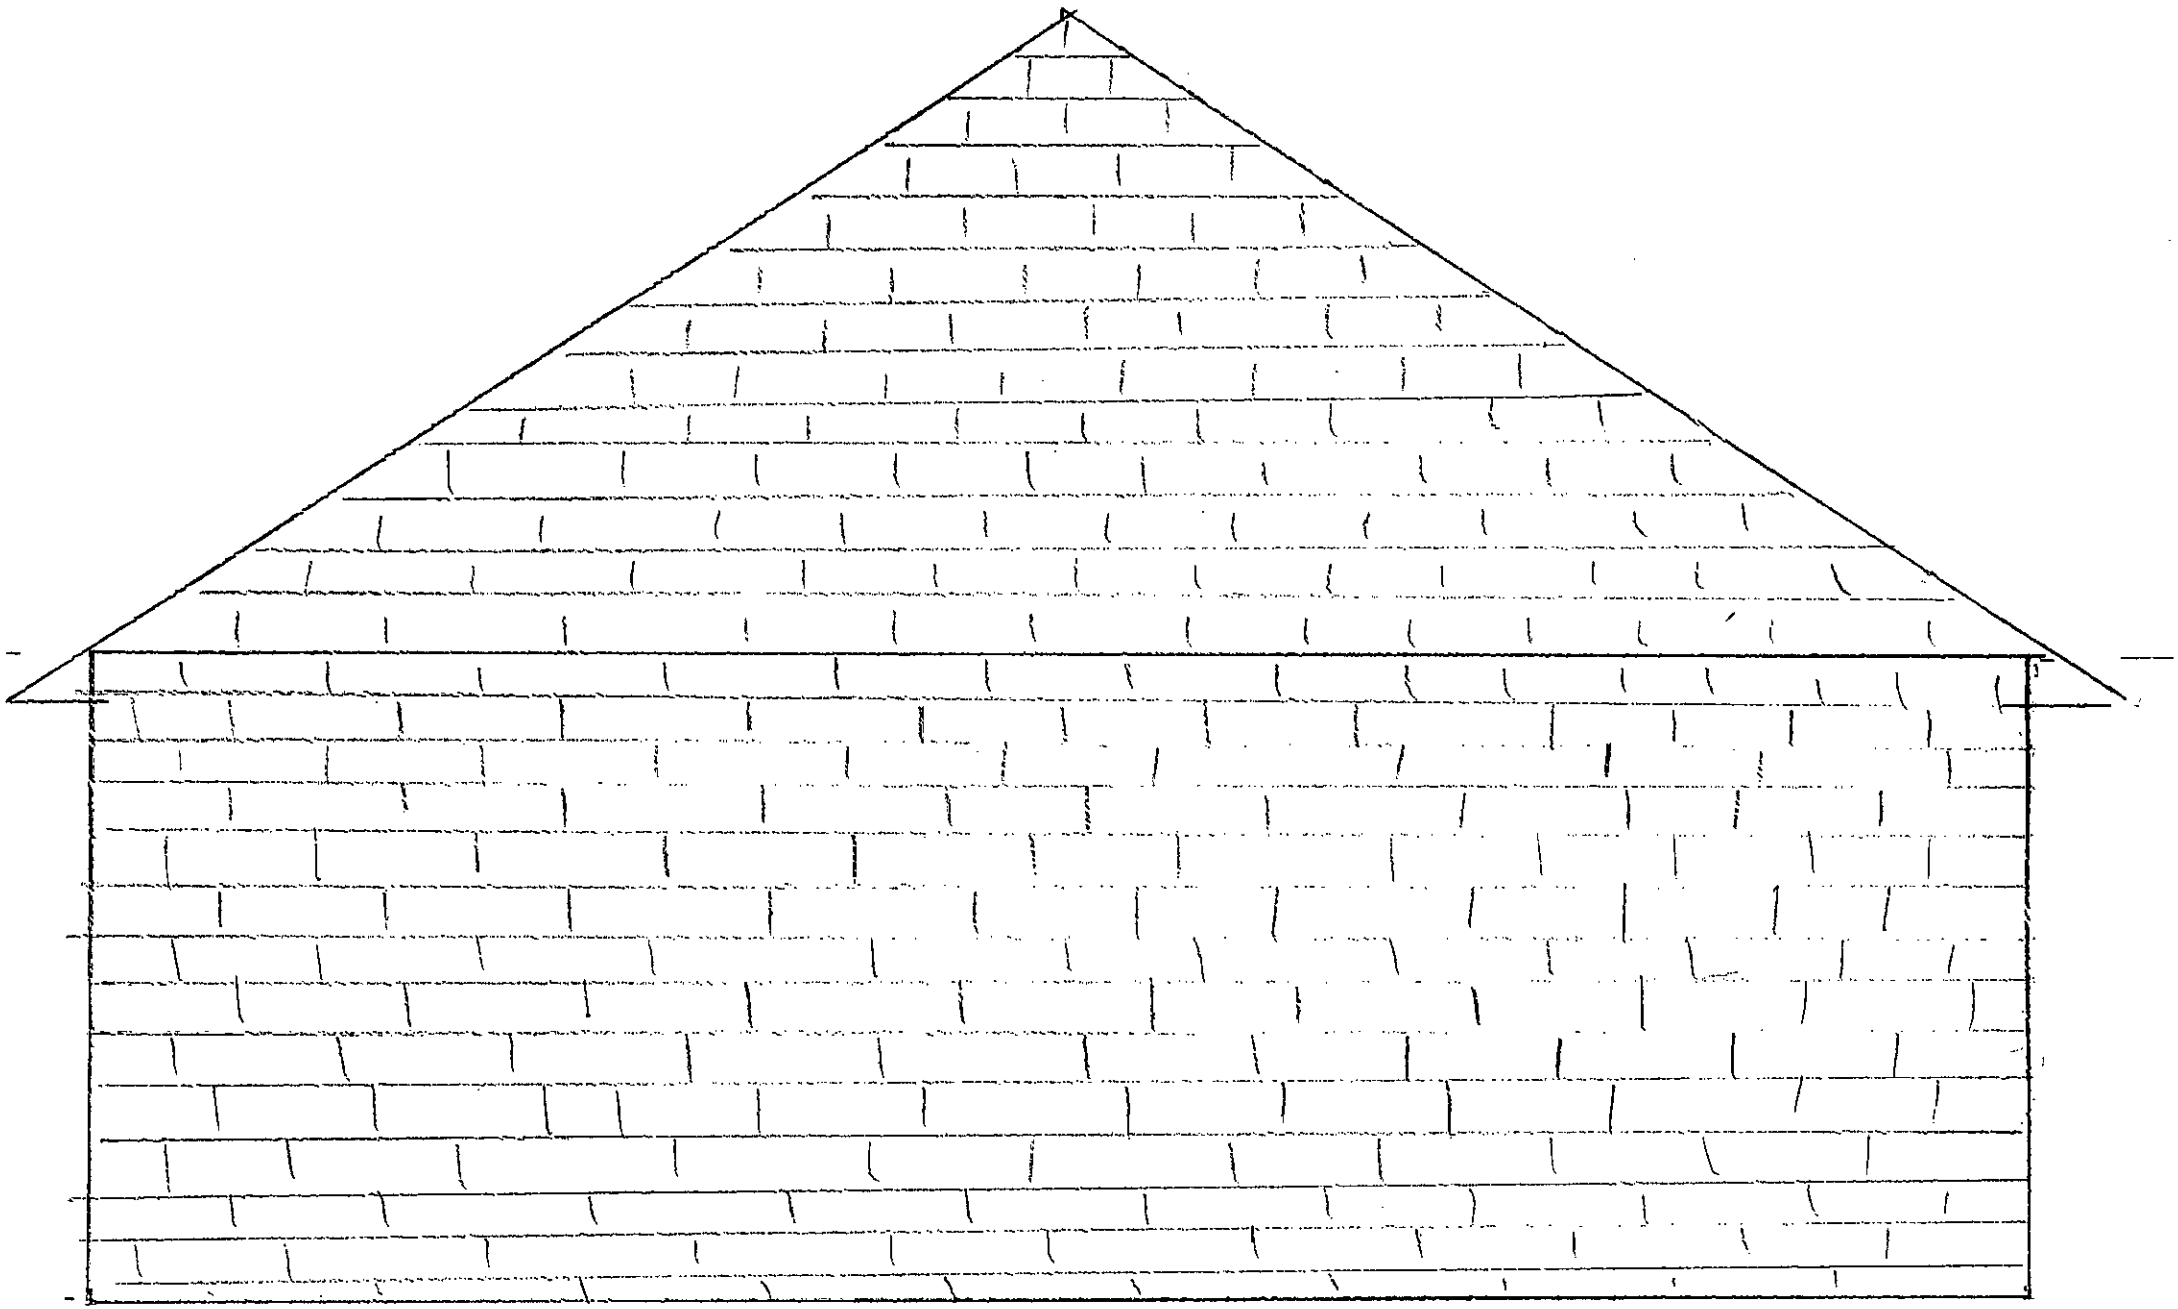

ARUN DISTRICT COUNCIL FP/40/17/HH