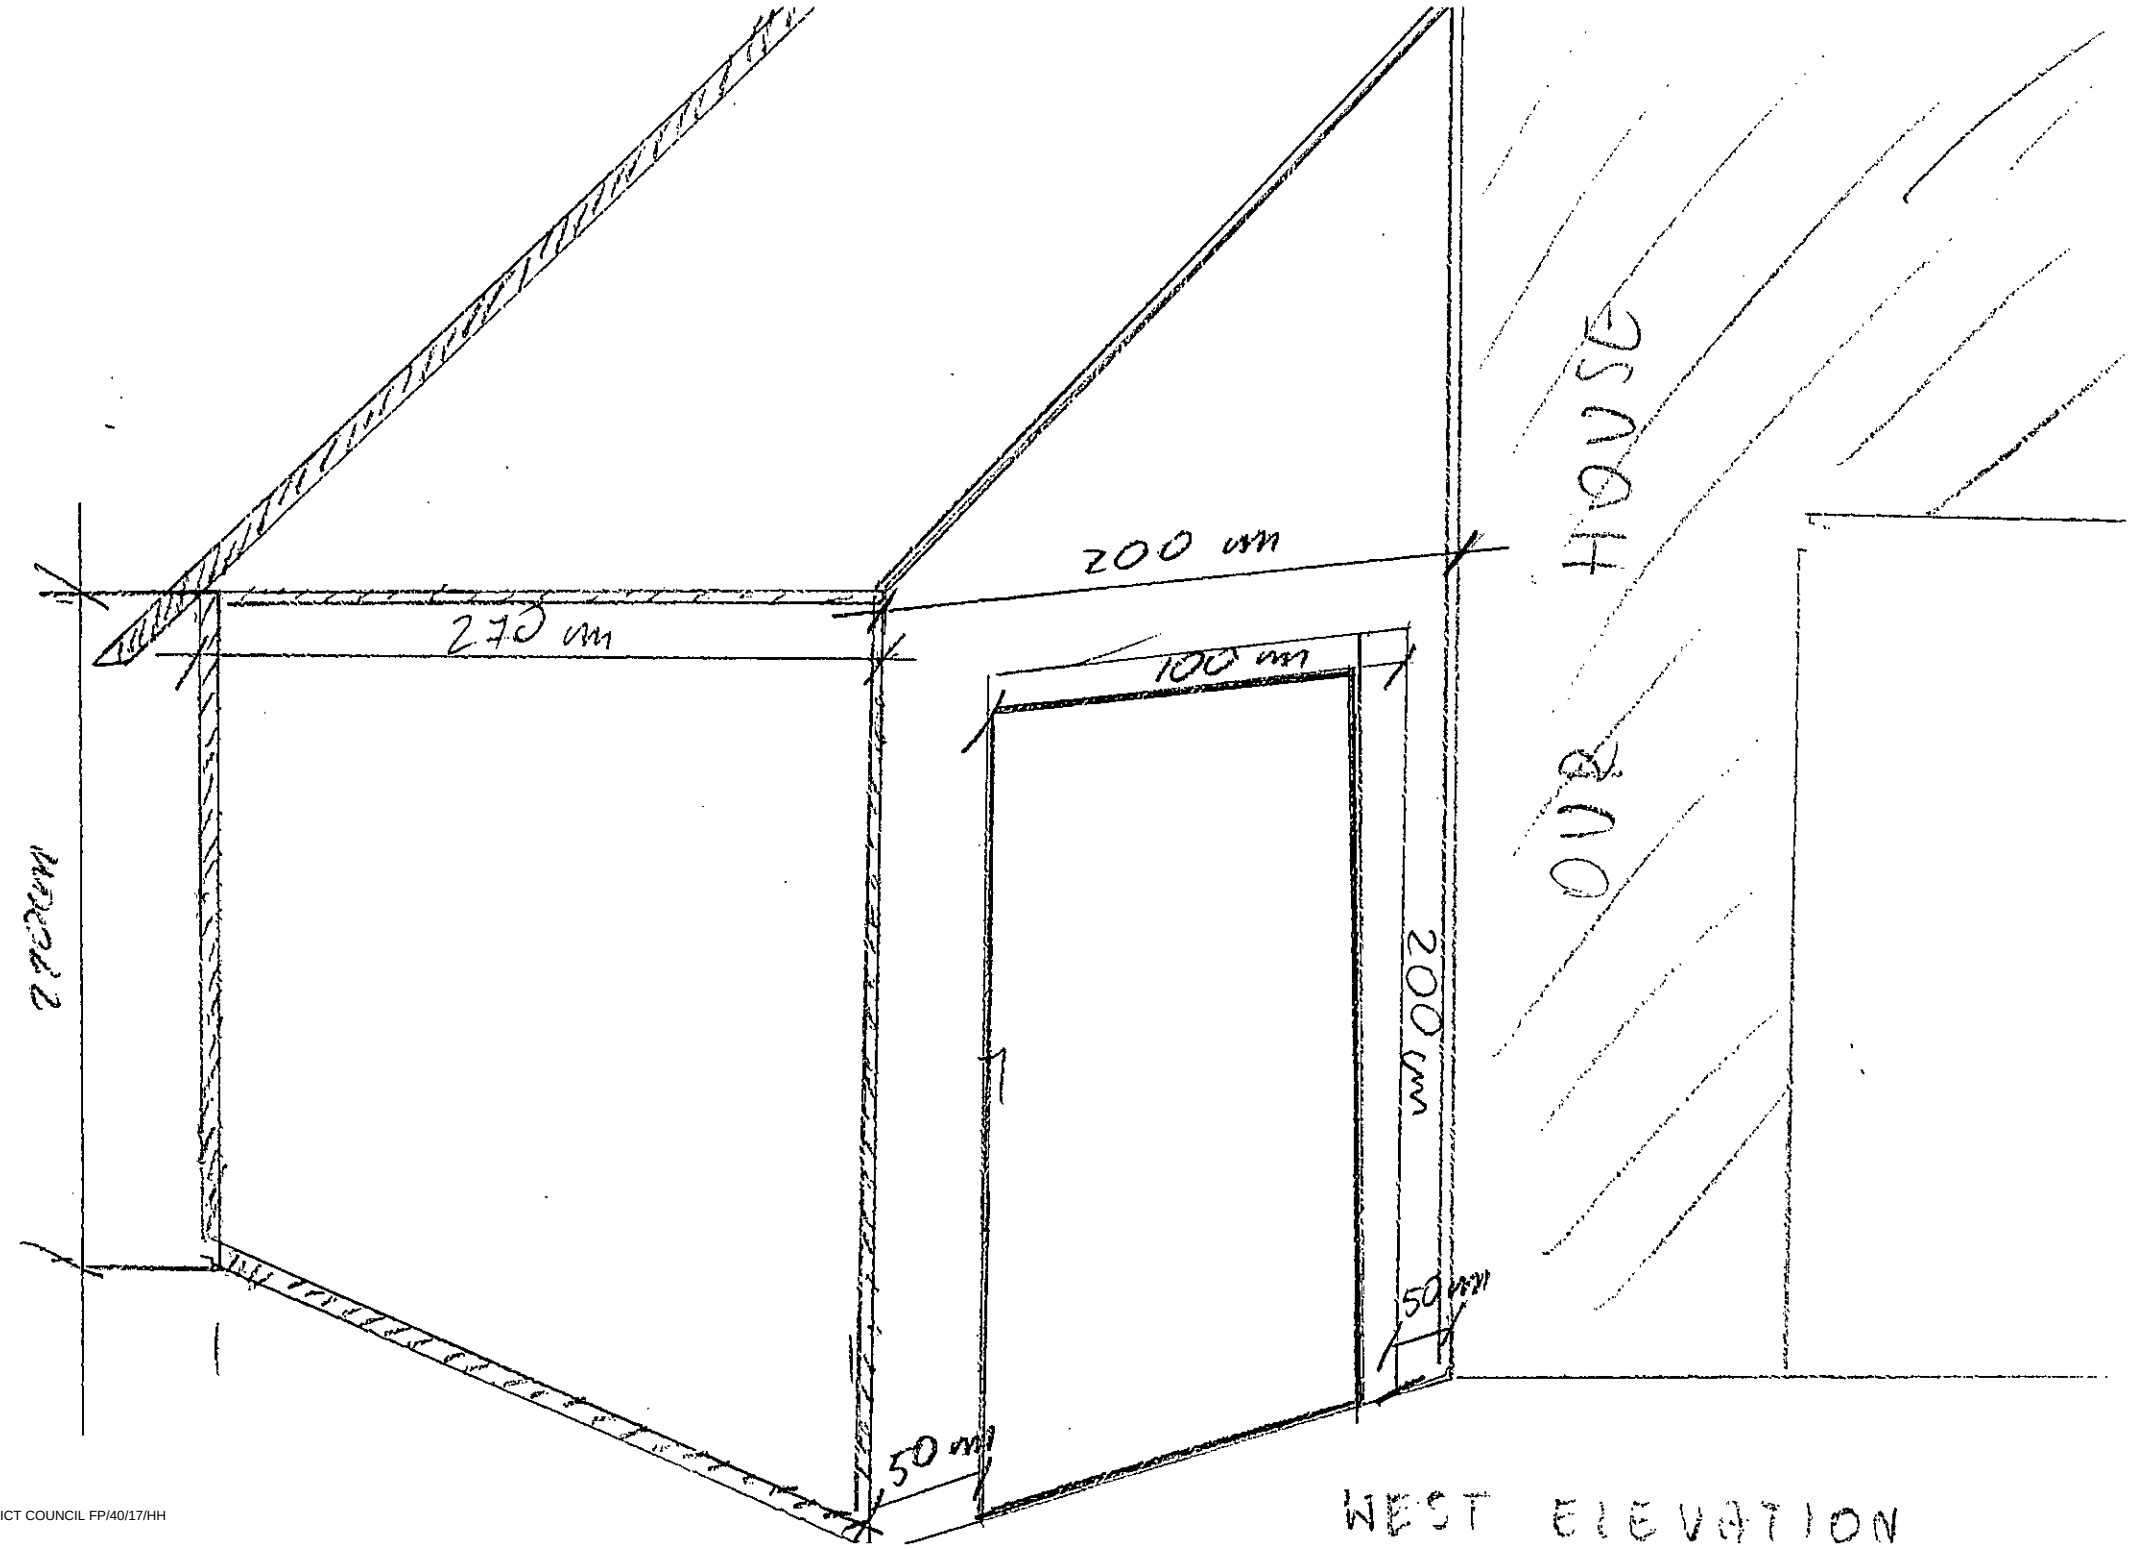


WEST ELEVATION

ARUN DISTRICT COUNCIL FP/40/17/HH