


SITE PLAN - 1/500

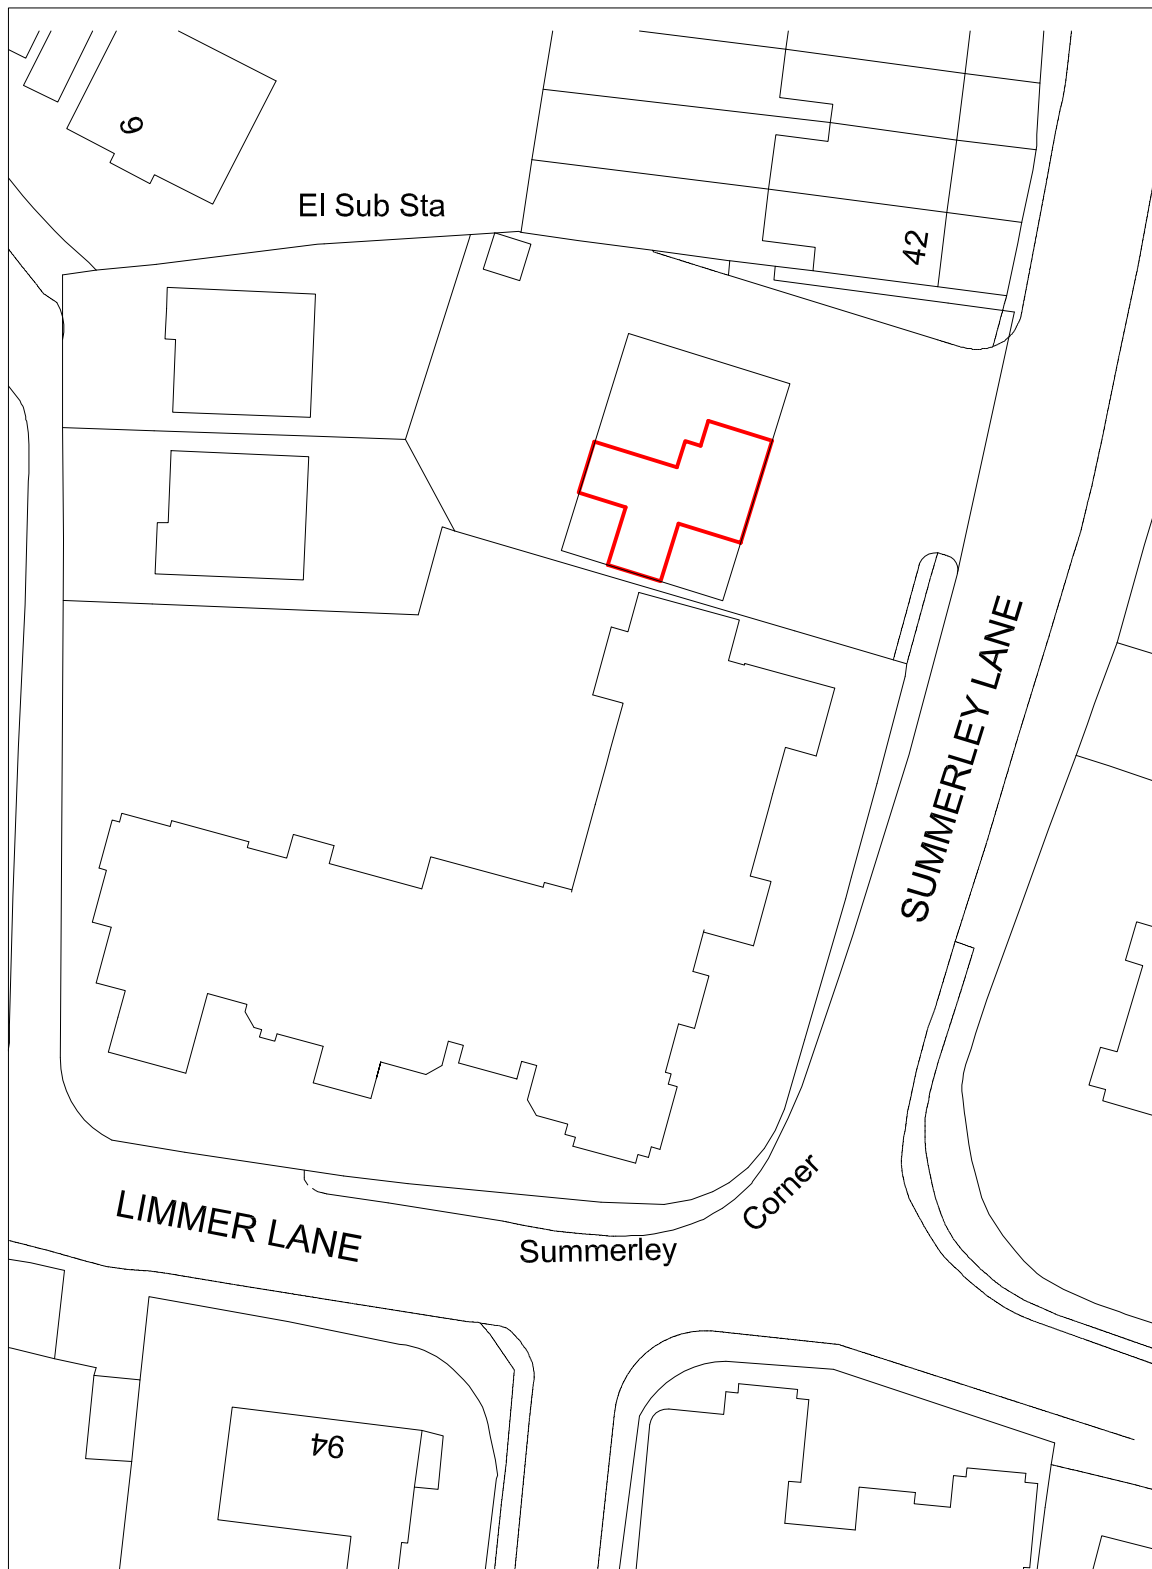

SUSSEX BUILDING CONSULTANCY LIMITED

44 SUMERLEY LANE, FELPHAM,
BOGNOR REGIS, WEST SUSSEX.

SCALE - 1/500 REV - DATE - 21/11/2017



3 NORTHCOTE ROAD
BOGNOR REGIS
PO21 5LZ

TEL/FAX - (01243) 861379