



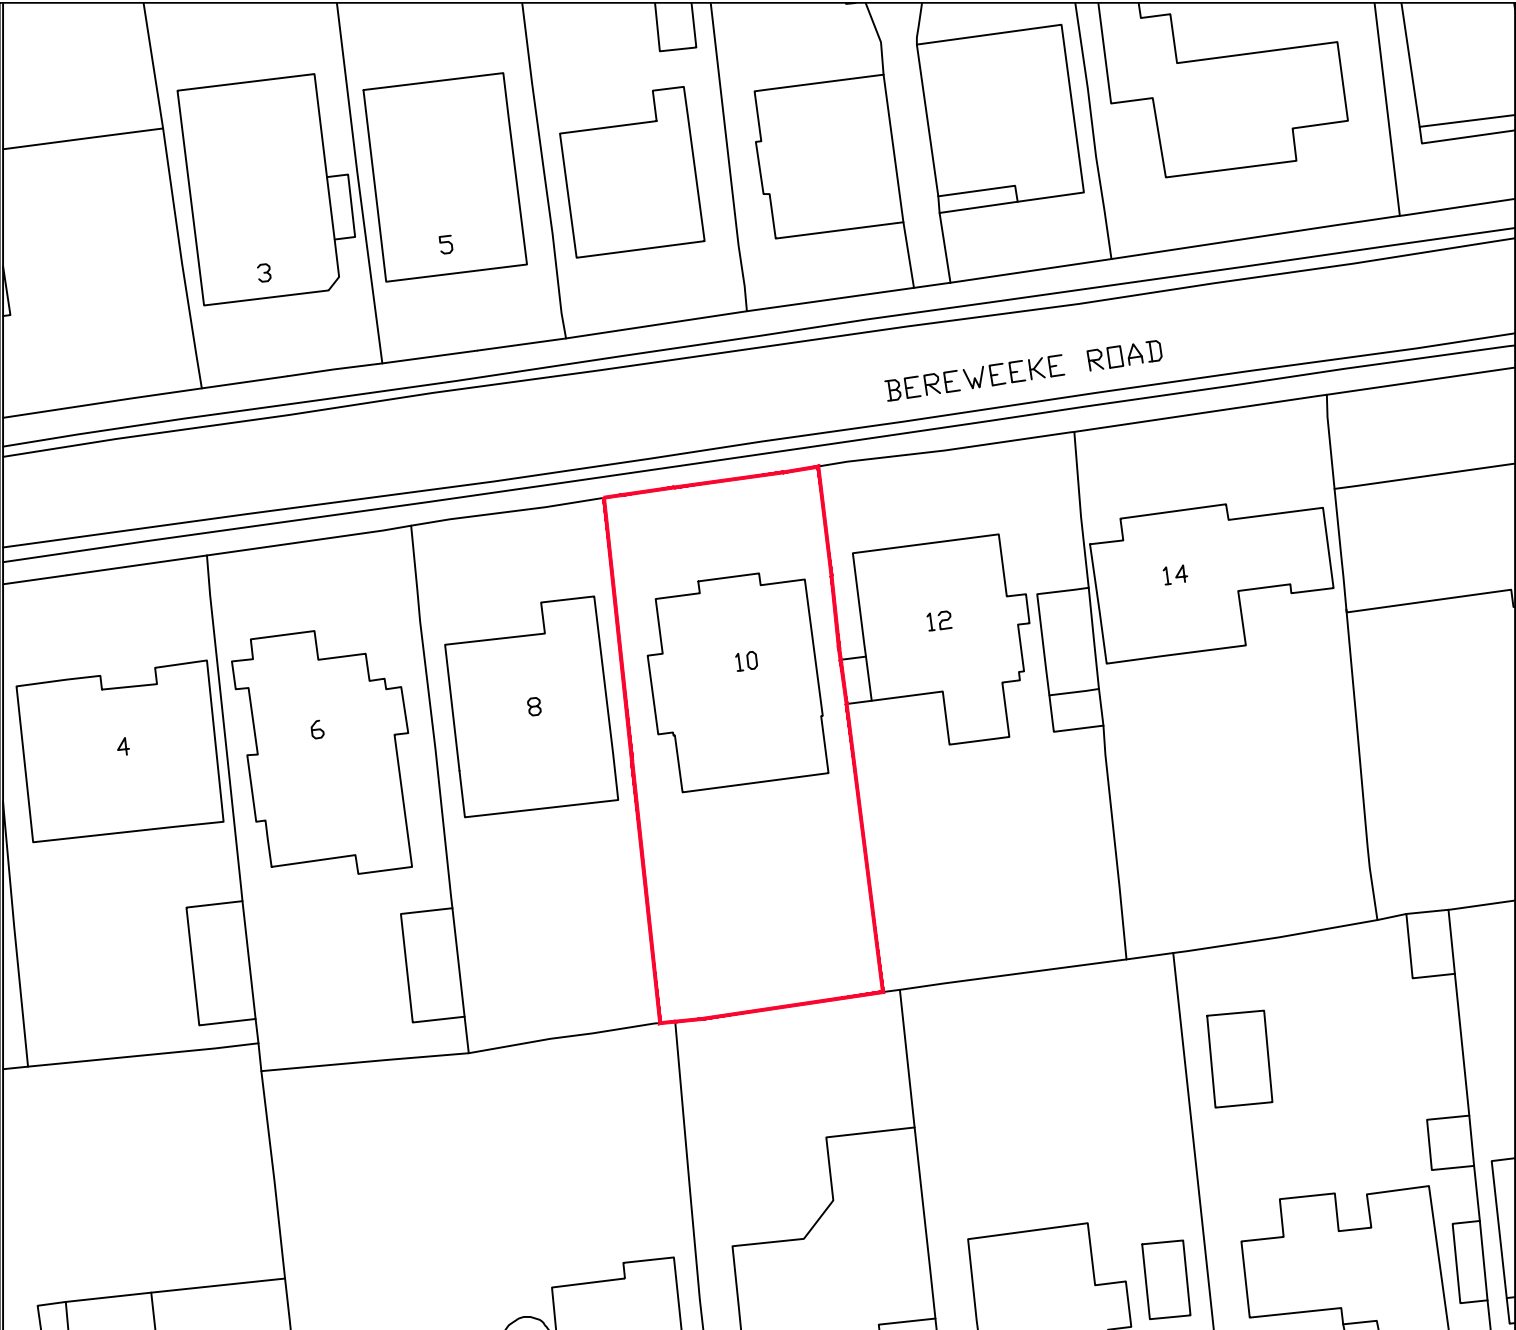

1:500 Block Plan

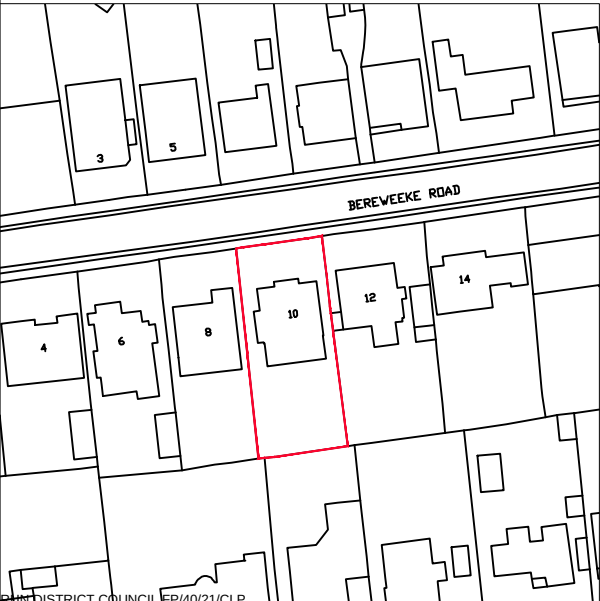

1:1250 Site Location Plan



PROJECT		
10 Bereweeke Road, Felpham PO22 7EQ		
TITLE		
Existing		
DWG		
Site Location Plan & Block Plan		
DWG NO	DATE	SCALE
100	23.02.21	1:1250(A4)
REV	STATUS	DWN BY
-	Information	DM