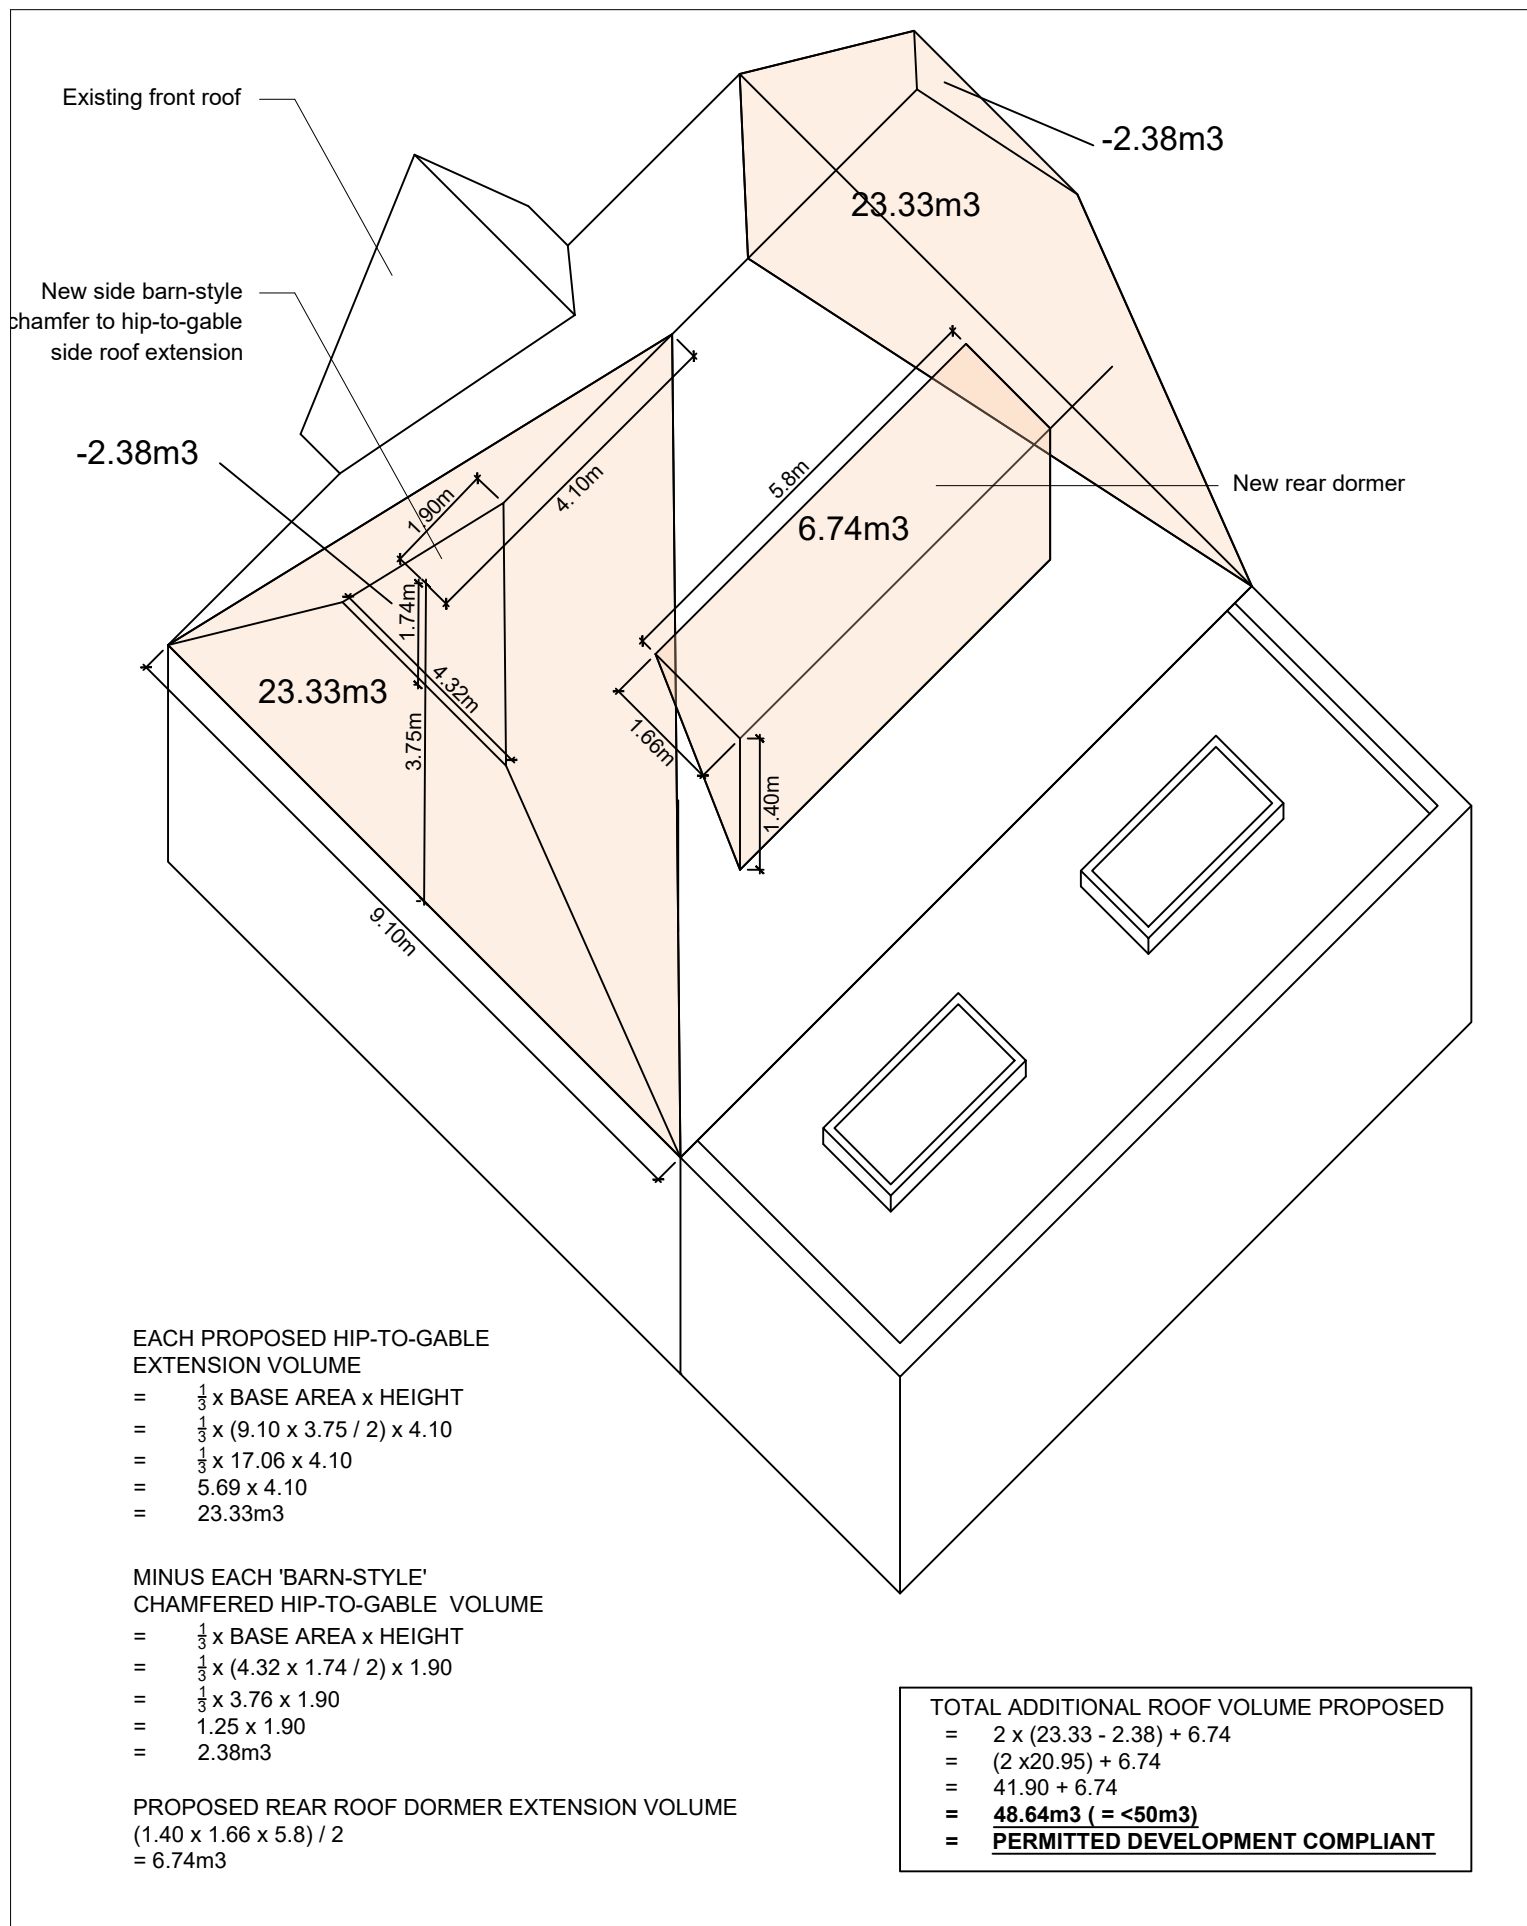


Do not scale from this drawing All dimensions to be checked on site ARLUN DISTRICT COUNCIL FP/40/21/C1/P	PROJECT 10 Bereweeke Road Felpham PO22 7EQ	TITLE Proposed	DATE 23.02.21	SCALE NTS @A4
		DWG Additional Roof Volume	STATUS Permitted Development	
		DWG NO 206	DWN BY DM	REV -