



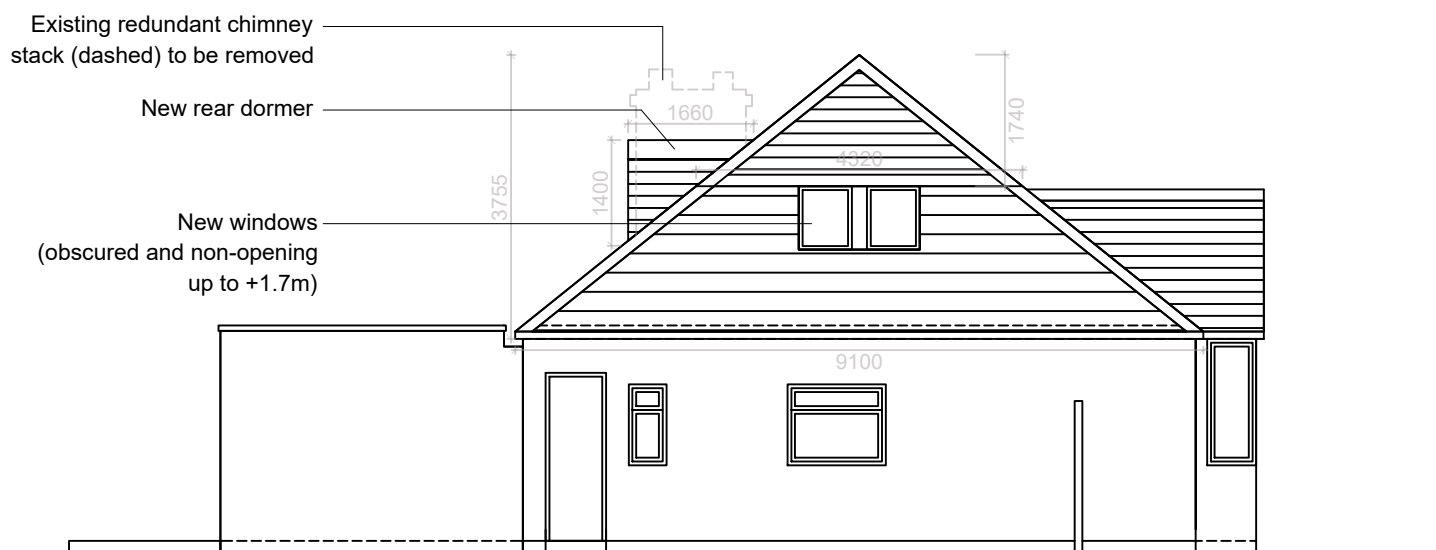

PROPOSED SIDE (EAST) ELEVATION



PROPOSED SIDE (WEST) ELEVATION

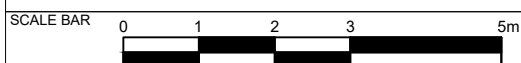

Do not scale from this drawing  
All dimensions to be checked on site

ARLUN DISTRICT COUNCIL EP/40/21/CLP

|                                                     |                        |                       |                   |  |
|-----------------------------------------------------|------------------------|-----------------------|-------------------|--|
|                                                     | TITLE<br>Proposed      | DATE<br>23.02.21      | SCALE<br>1:100@A4 |  |
| PROJECT<br>10 Bereweeke Road<br>Felpham<br>P022 7EQ | DWG<br>Side Elevations | STATUS<br>Information |                   |  |
|                                                     | DWG NO<br>205          | DWN BY<br>DM          | REV<br>-          |  |