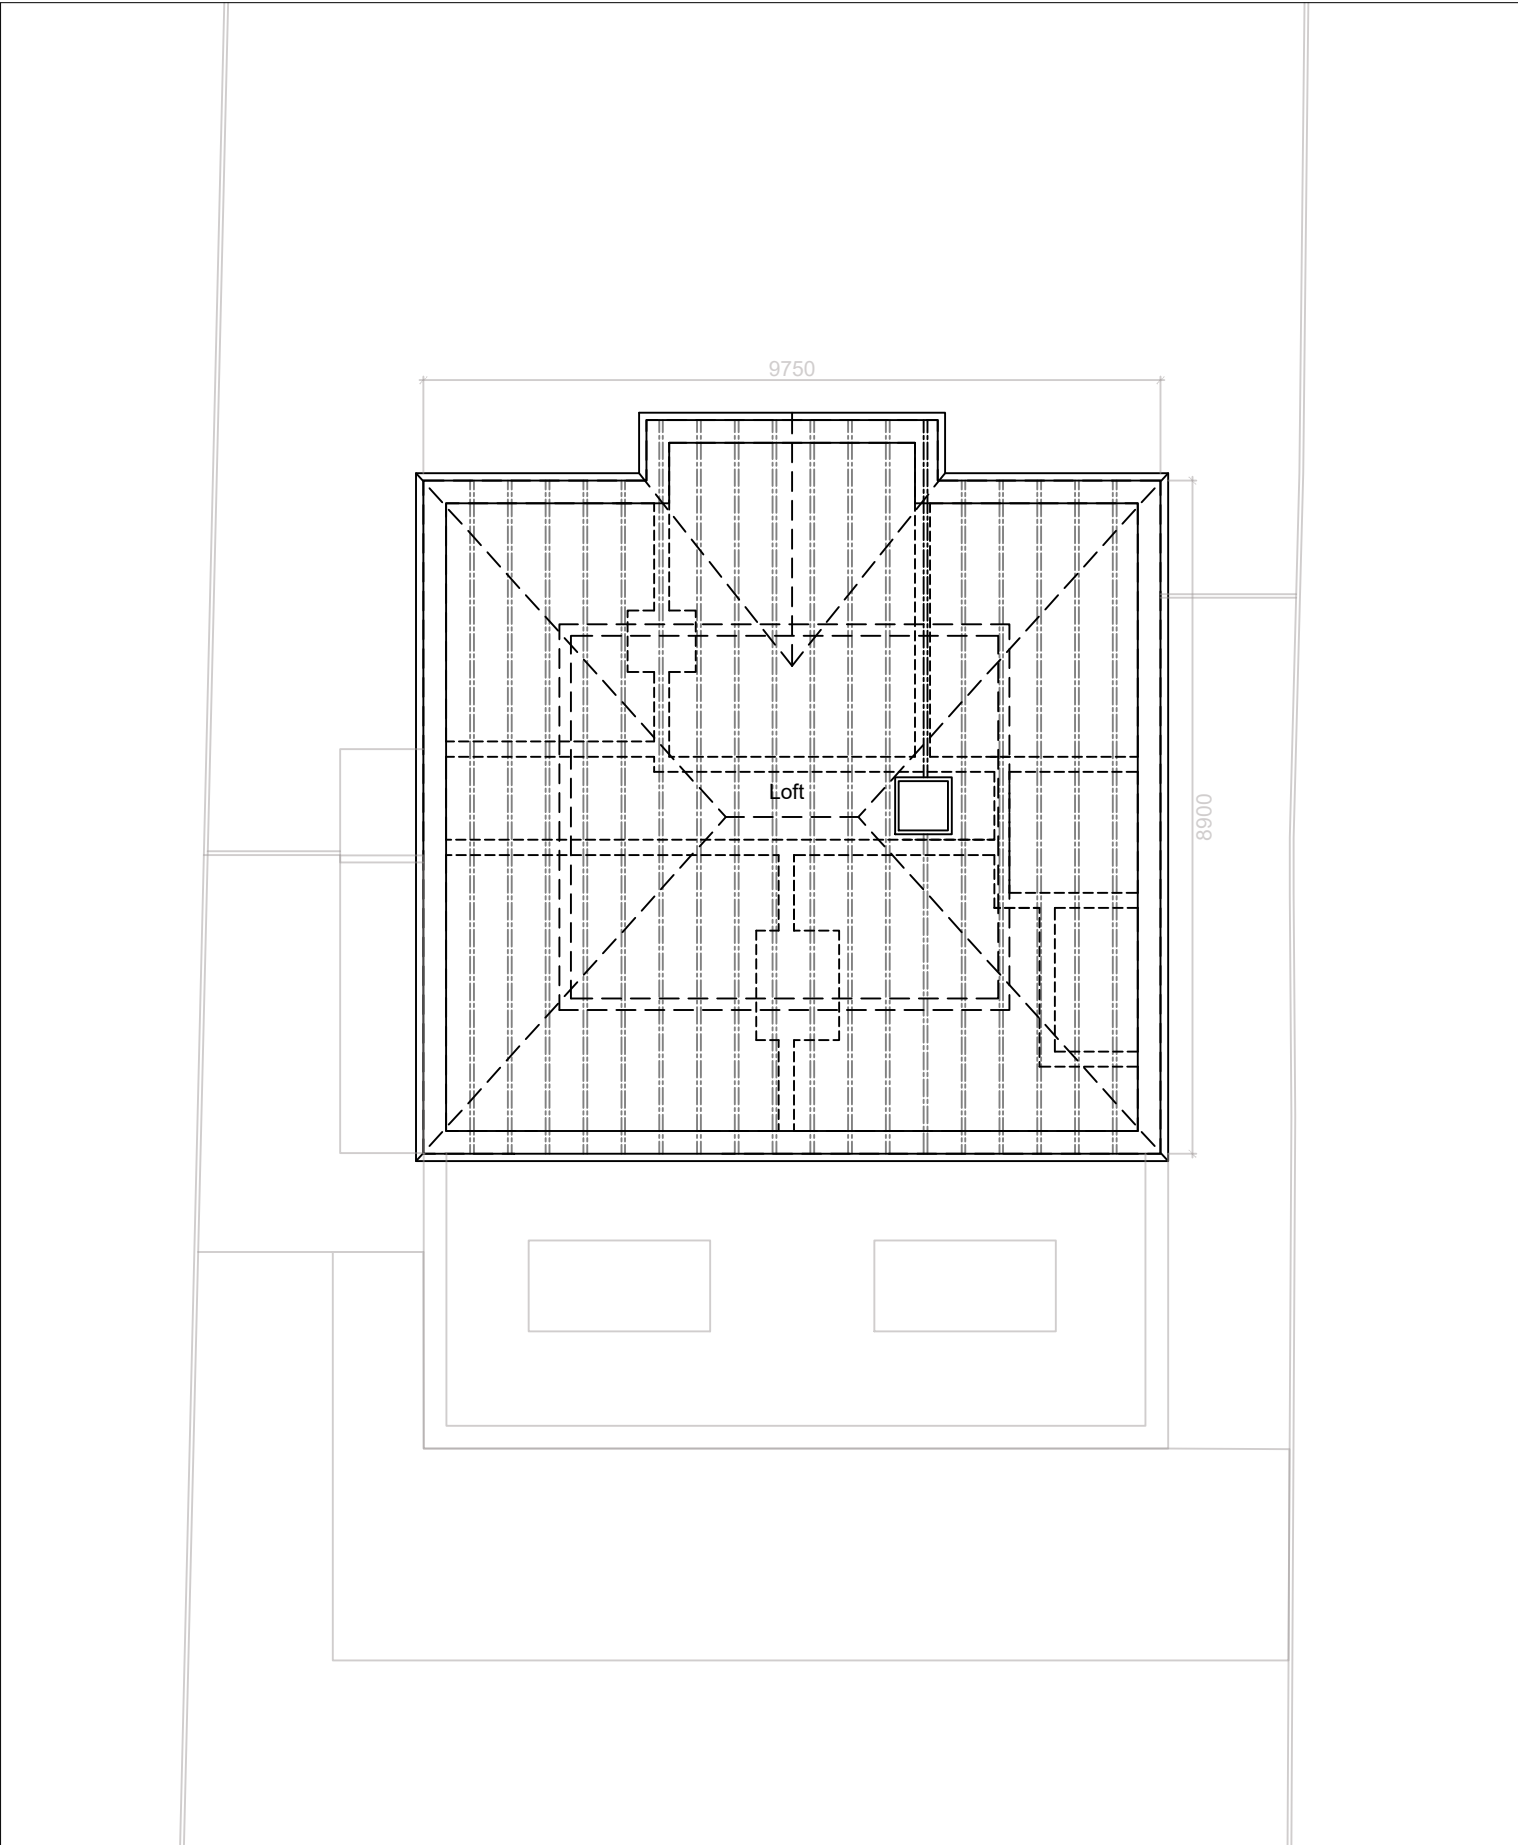


Do not scale from this drawing
All dimensions to be checked on site

ARLUN DISTRICT COUNCIL FP/40/21/CLP

PROJECT 10 Bereweeke Road Felpham PO22 7EQ	TITLE Existing	DATE 23.02.21	SCALE 1:100@A4
	DWG 1st Fl (Loft) Plan	STATUS Information	
	DWG NO 102	DWN BY DM	REV -