


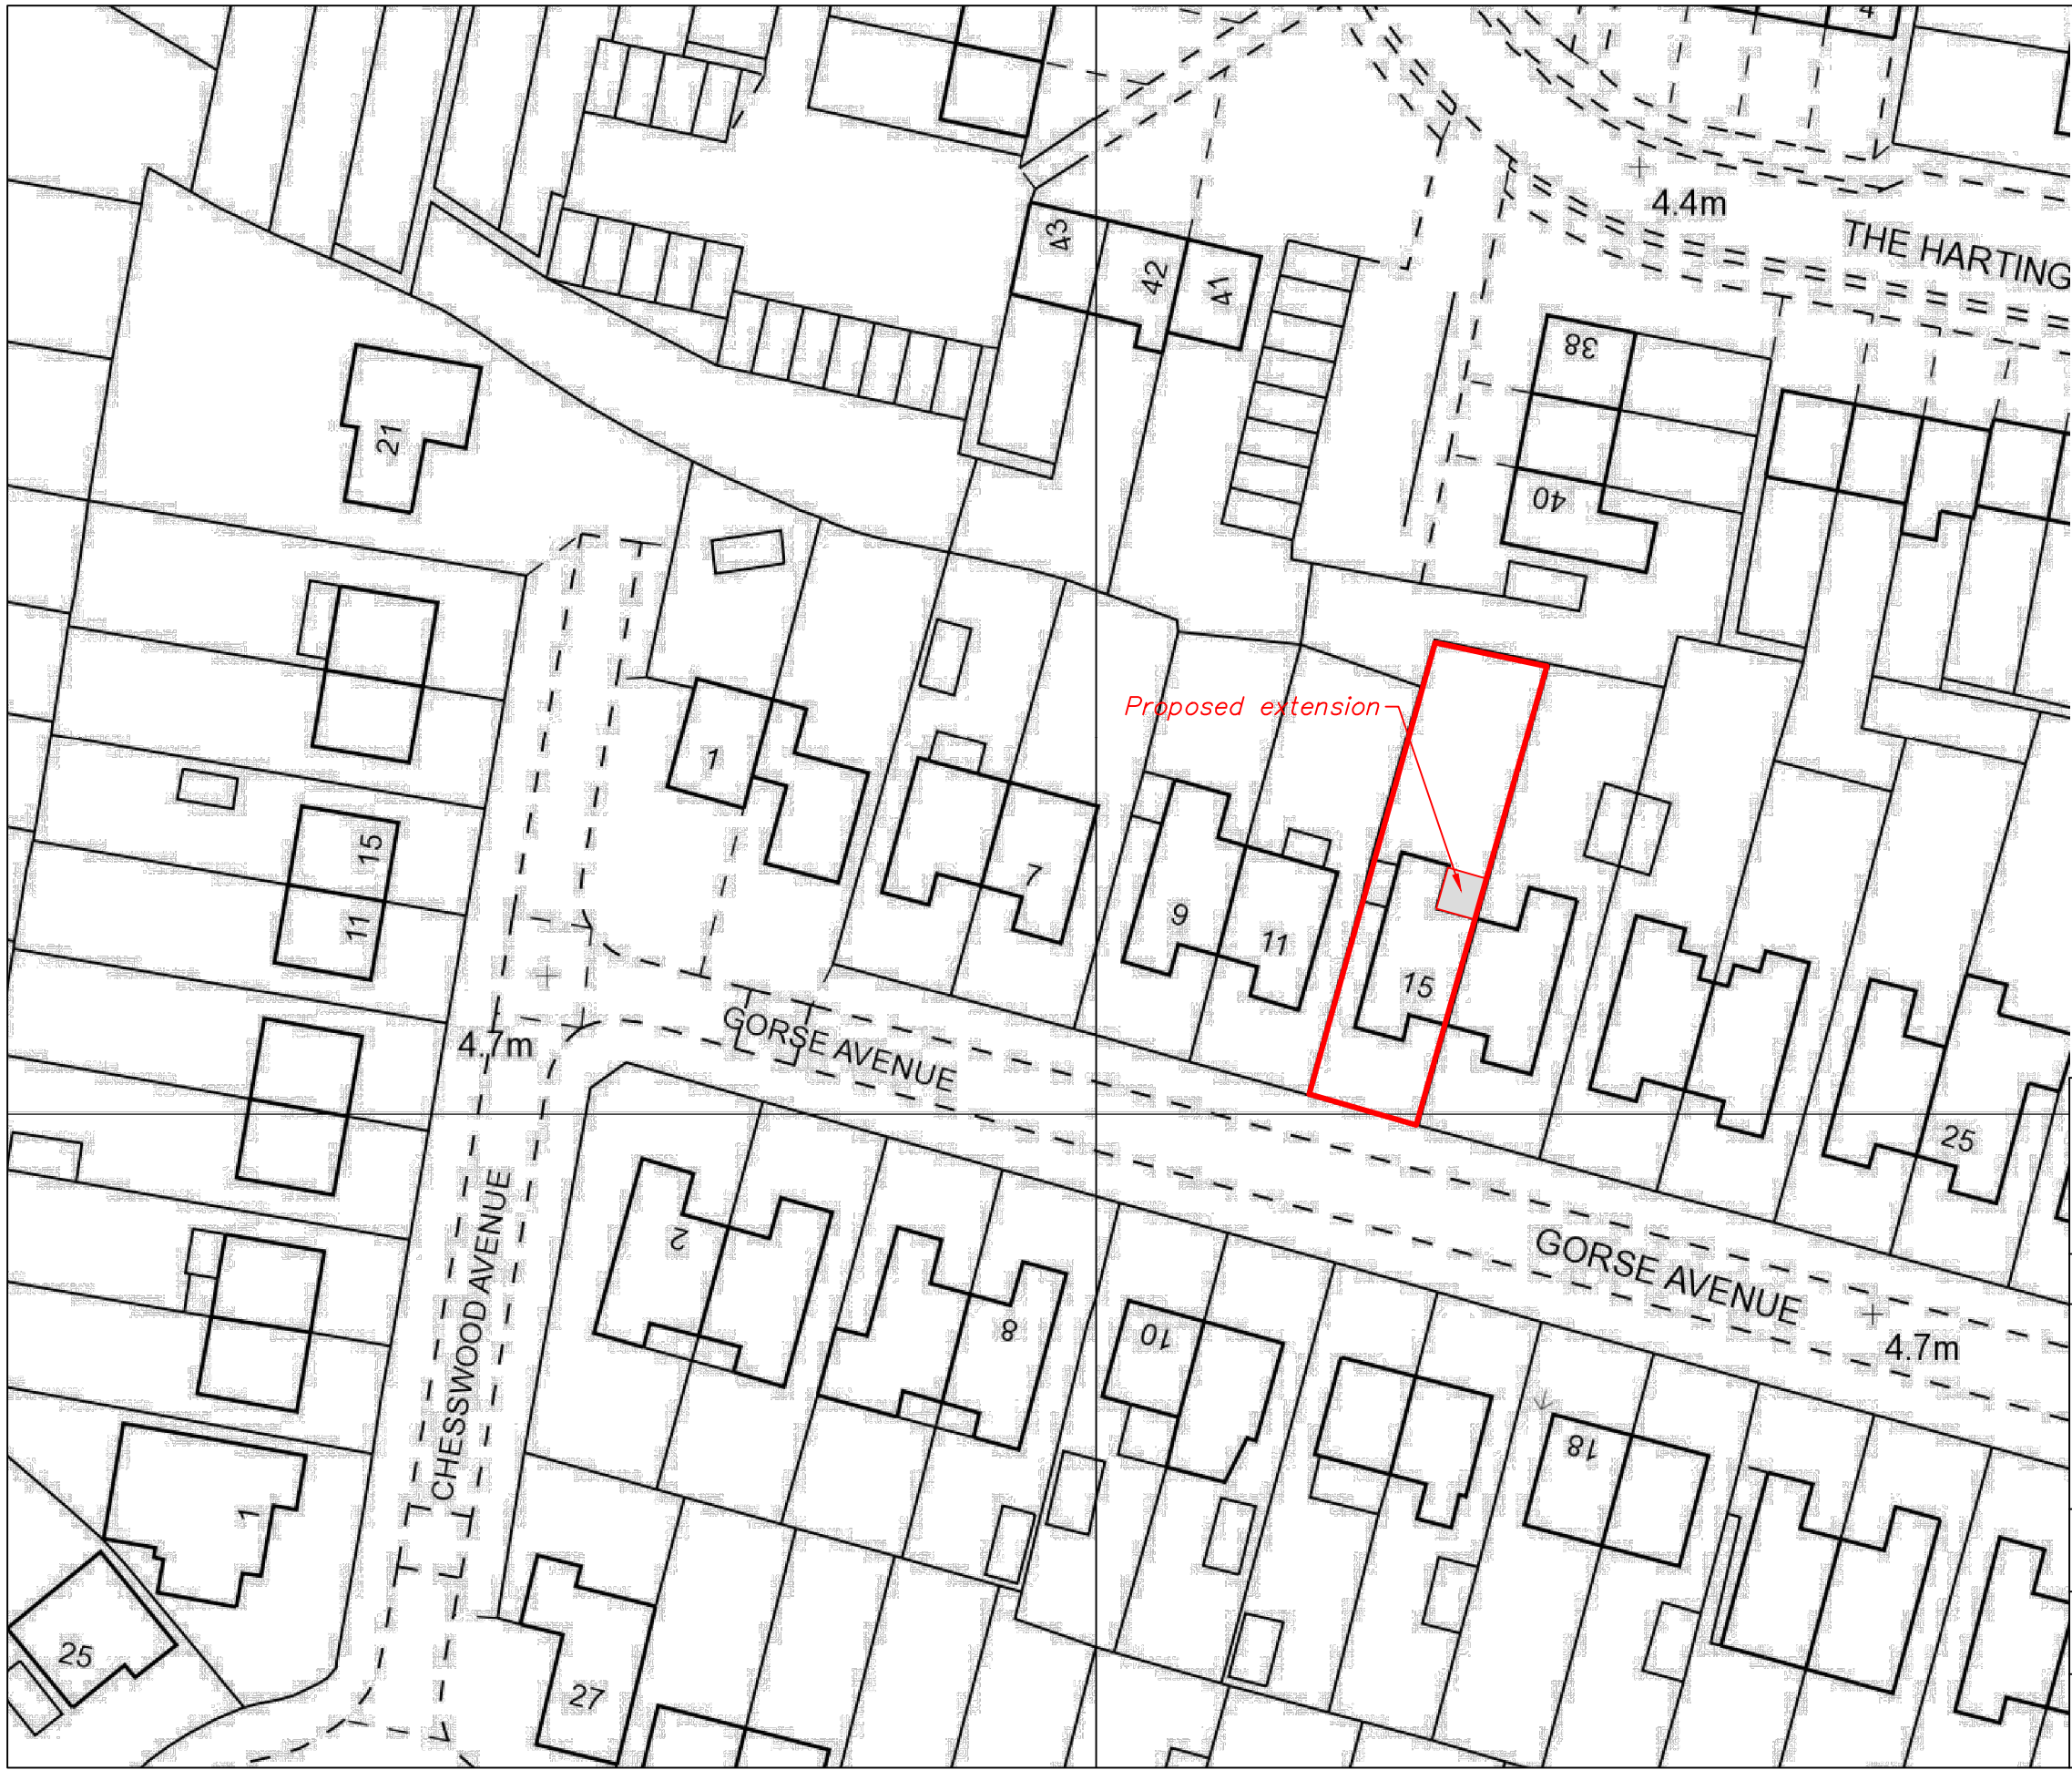

R.B. DESIGNS LTD

© Copyright R.B.DESIGNS LTD 2004

CLIENT	E and S Martin, Andy
PROJECT	15 Gorse Avenue Bognor PO22 6AY Block Plan
SCALE	1: 500 @ A3
DATE	March 2013
DRG. No.	BP—GA0213