


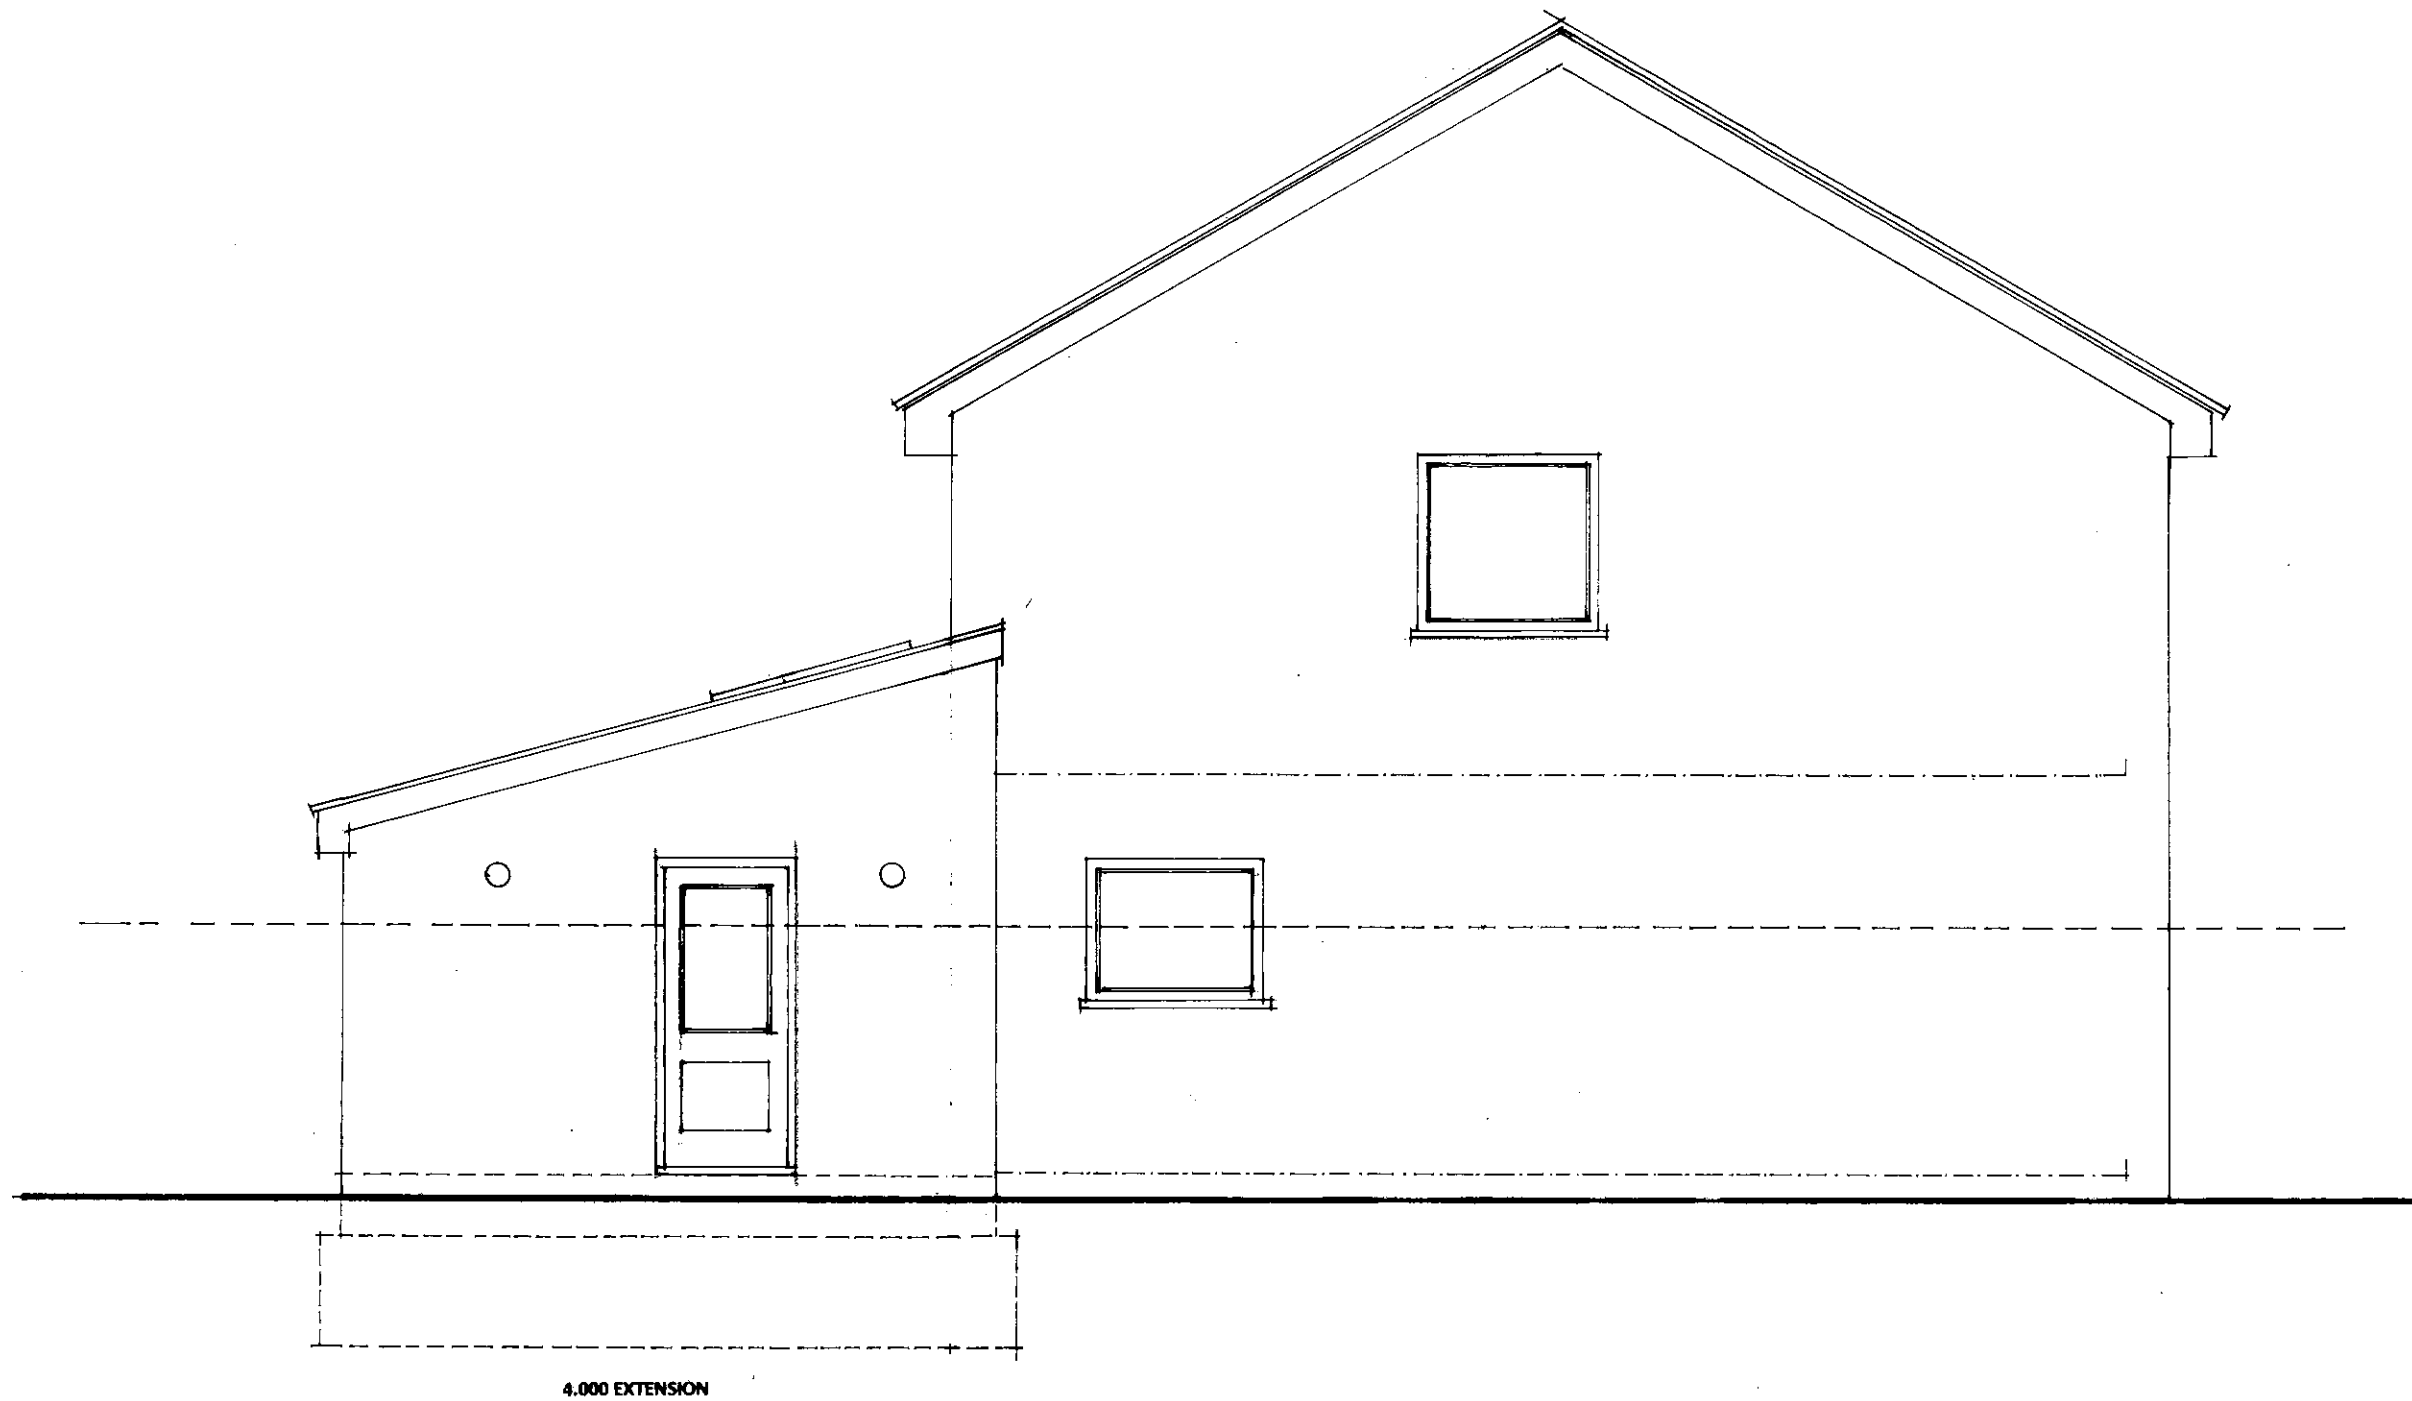

DAVID BENNETT ARCHITECT
THE OLD COTTAGE
10 VICARAGE LANE, FELPHAM
WEST SUSSEX PO22 7EA
01243 866279 and 07932 757144
Email: davidkbennett47@gmail.com

CLIENT
J KLUCKERS AND C BENNETT

PROJECT
**17 BALA CRESCENT
FELPHAM PO22 8LY**

DRAWING TITLE
PROPOSED SIDE (WEST) ELEVATION

SCALE
1/50 at A3

REFERENCE
11803.08