




EXISTING

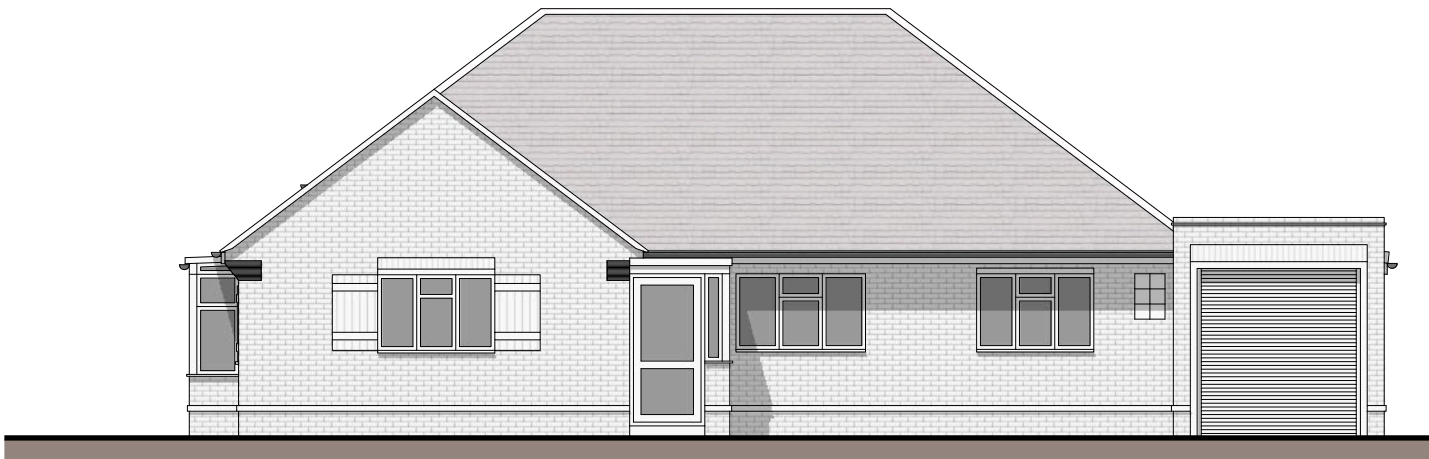

East Elev Scale 1:100 @ A3

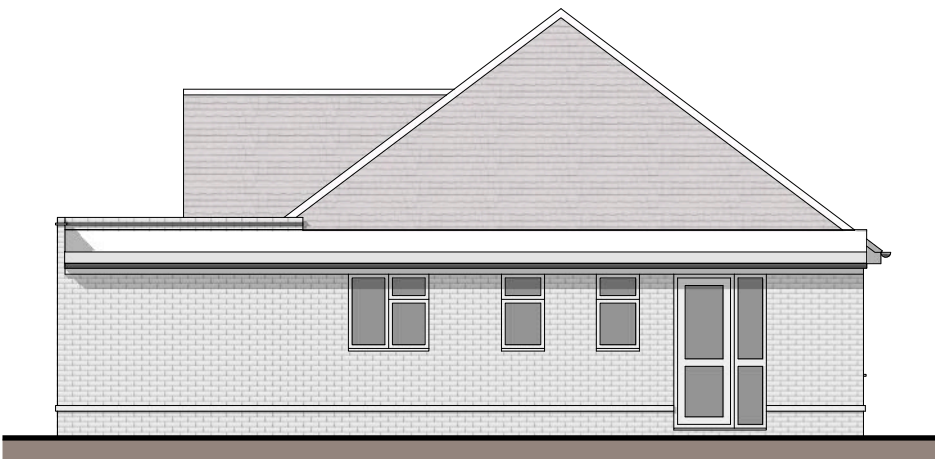

North Elev Scale 1:100 @ A3

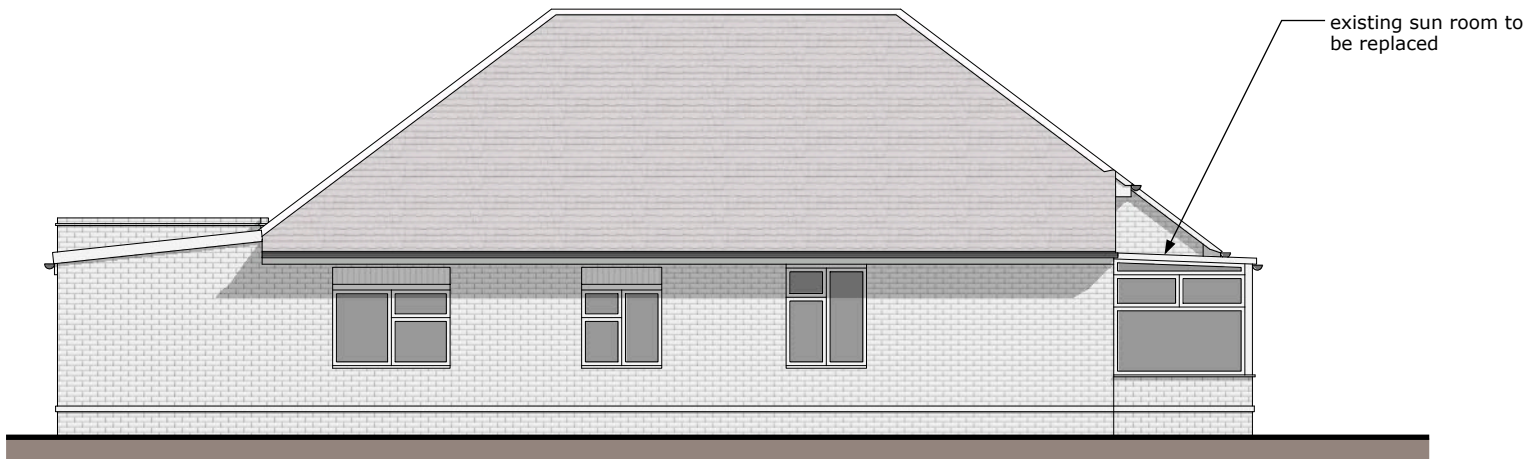

West Elev Scale 1:100 @ A3



South Elev Scale 1:100 @ A3

© jbarchitecture, all rights reserved.
Use figured dimensions only.
All dimensions are to be checked on site
before any work is carried out. Please contact
the Architect immediately regarding any
discrepancies discovered on site.

 JB ARCHITECTURE The Bricks, Manor Farm Barns Chichester, West Sussex, PO20 7PL T: 01243 785342 E: admin@jbarch.co.uk W: www.jbarch.co.uk	
Project 35 Davenport Road Bognor Regis Felpham PO22 7JS	
Drawing Existing Elevations	
Drawn By NSE	Scale @ A3
Date March 2022	Revision
Drawing No. 10271 - DPA - 04	

SCALE BAR 1:100

