PROPOSED

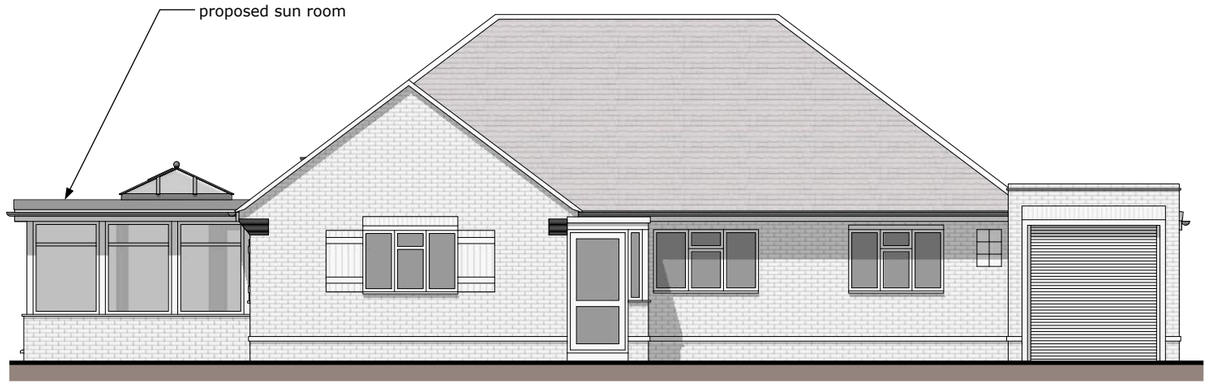

East Elev Scale 1:100 @ A3

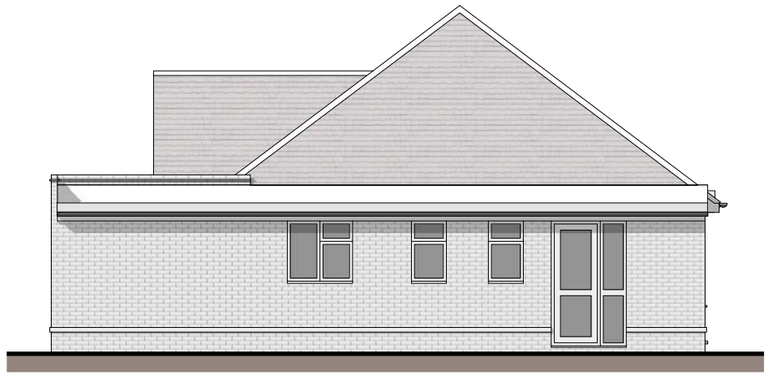

North Elev Scale 1:100 @ A3

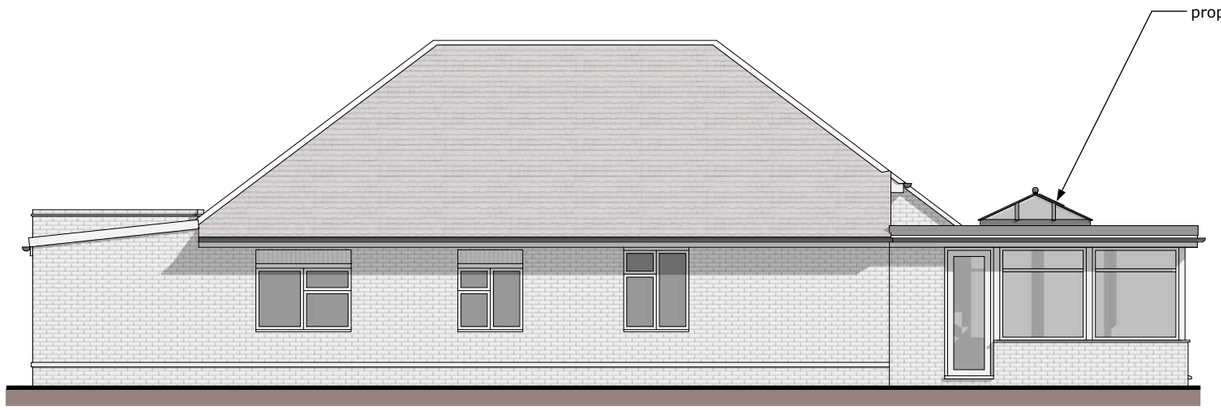

West Elev Scale 1:100 @ A3

South Elev Scale 1:100 @ A3

SCALE BAR 1:100

0 5 10

© jbarchitecture, all rights reserved.
Use figured dimensions only.
All dimensions are to be checked on site before any work is carried out. Please contact the Architect immediately regarding any discrepancies discovered on site.

JB ARCHITECTURE
The Bricks, Manor Farm Barns
Chichester, West Sussex,
PO20 7PL

T: 01243 785342
E: admin@jbarch.co.uk
W: www.jbarch.co.uk

Project

35 Davenport Road
Bognor Regis
Felpham
PO22 7JS

Drawing

Proposed
Elevations

Drawn By	Scale
NSE	@ A3
Date	Revision
March 2022	

Drawing No.
10271 - DPA - 05

ARUN DISTRICT COUNCIL FP/41/22/HH