




PROPOSED

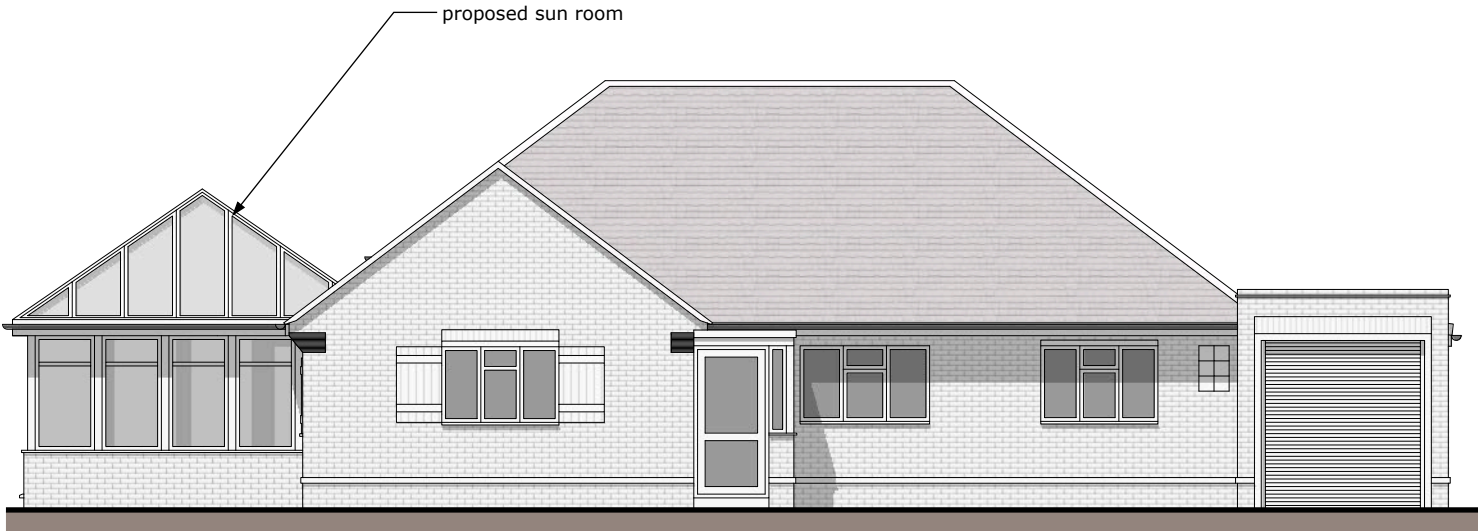

East Elev Scale 1:100 @ A3

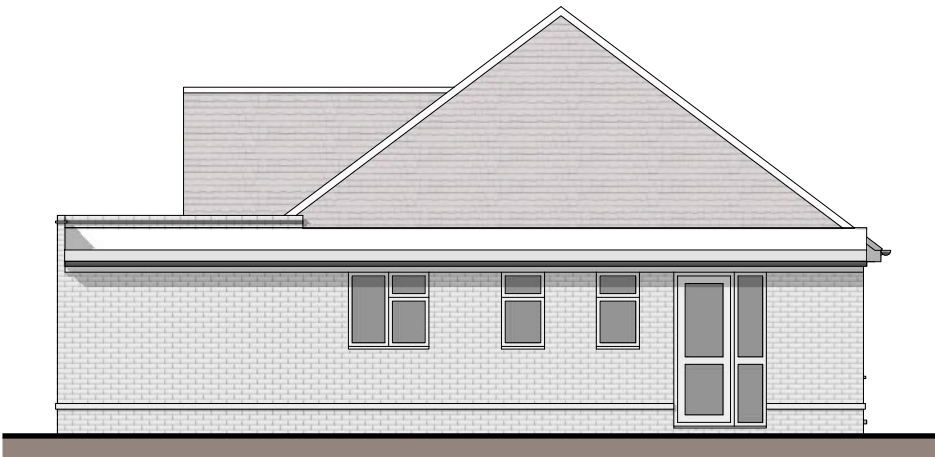

North Elev Scale 1:100 @ A3

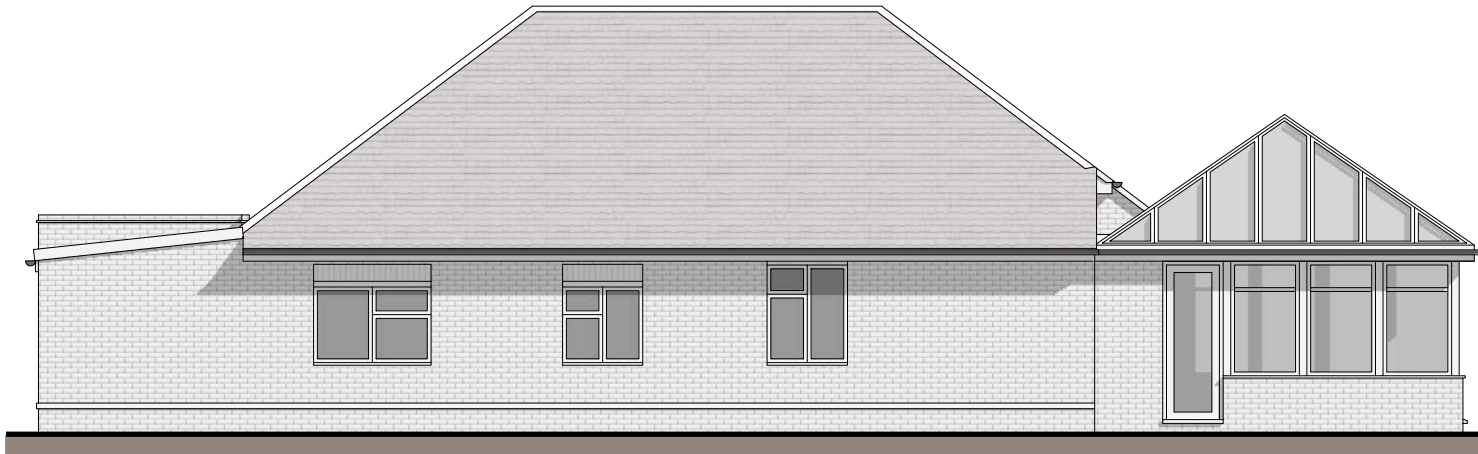

West Elev Scale 1:100 @ A3



South Elev Scale 1:100 @ A3

© jbarchitecture, all rights reserved.
Use figured dimensions only.
All dimensions are to be checked on site
before any work is carried out. Please contact
the Architect immediately regarding any
discrepancies discovered on site.

A	Roof Amended	29.04.22
<div><div>jbA</div><div><div>JB ARCHITECTURE</div><div>The Bricks, Manor Farm Barns</div><div>Chichester, West Sussex,</div><div>PO20 7PL</div></div><div><div>T: 01243 785342</div><div>E: admin@jbarch.co.uk</div><div>W: www.jbarch.co.uk</div></div></div>		
<div>Project</div> <div>35 Davenport Road</div> <div>Bognor Regis</div> <div>Felpham</div> <div>PO22 7JS</div>		
<div>Drawing</div> <div>Proposed</div> <div>Elevations</div>		
<div>Drawn By</div> <div>NSE</div>		<div>Scale</div> <div>@ A3</div>
<div>Date</div> <div>March 2022</div>		<div>Revision</div> <div>A</div>
<div>Drawing No.</div> <div>10271 - DPA - 05</div>		

SCALE BAR 1:100

