ARUN DISTRICT COUNCIL FP/42/09/

ARUN DISTRICT COUNCIL
No. FP 42 09
RECEIVED

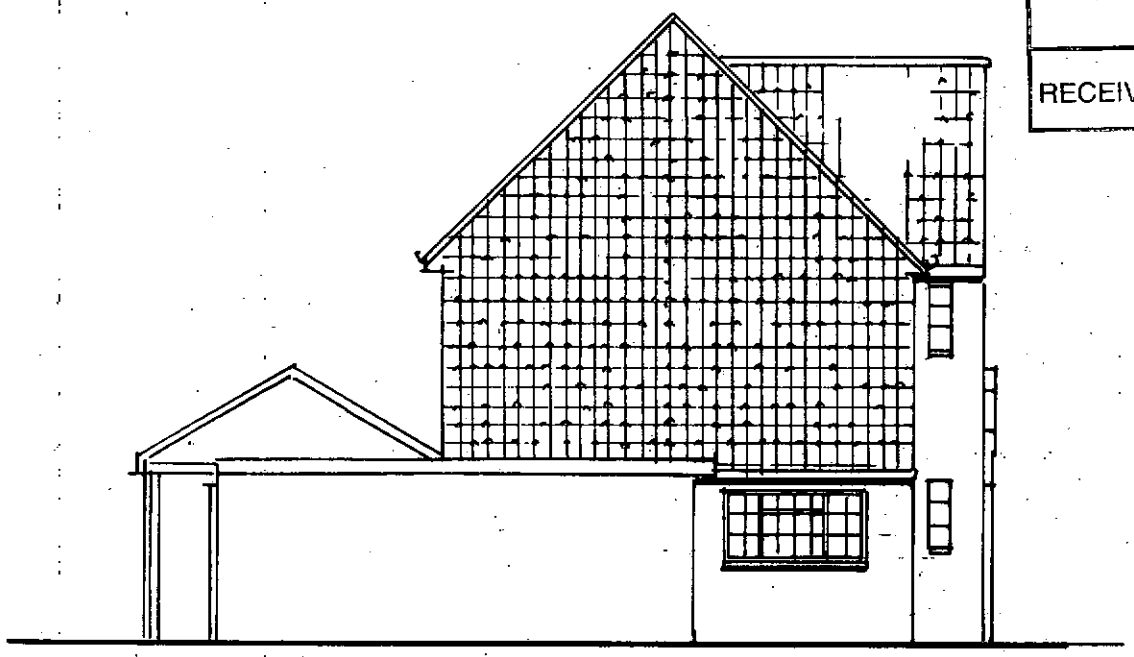

SIDE ELEVATION

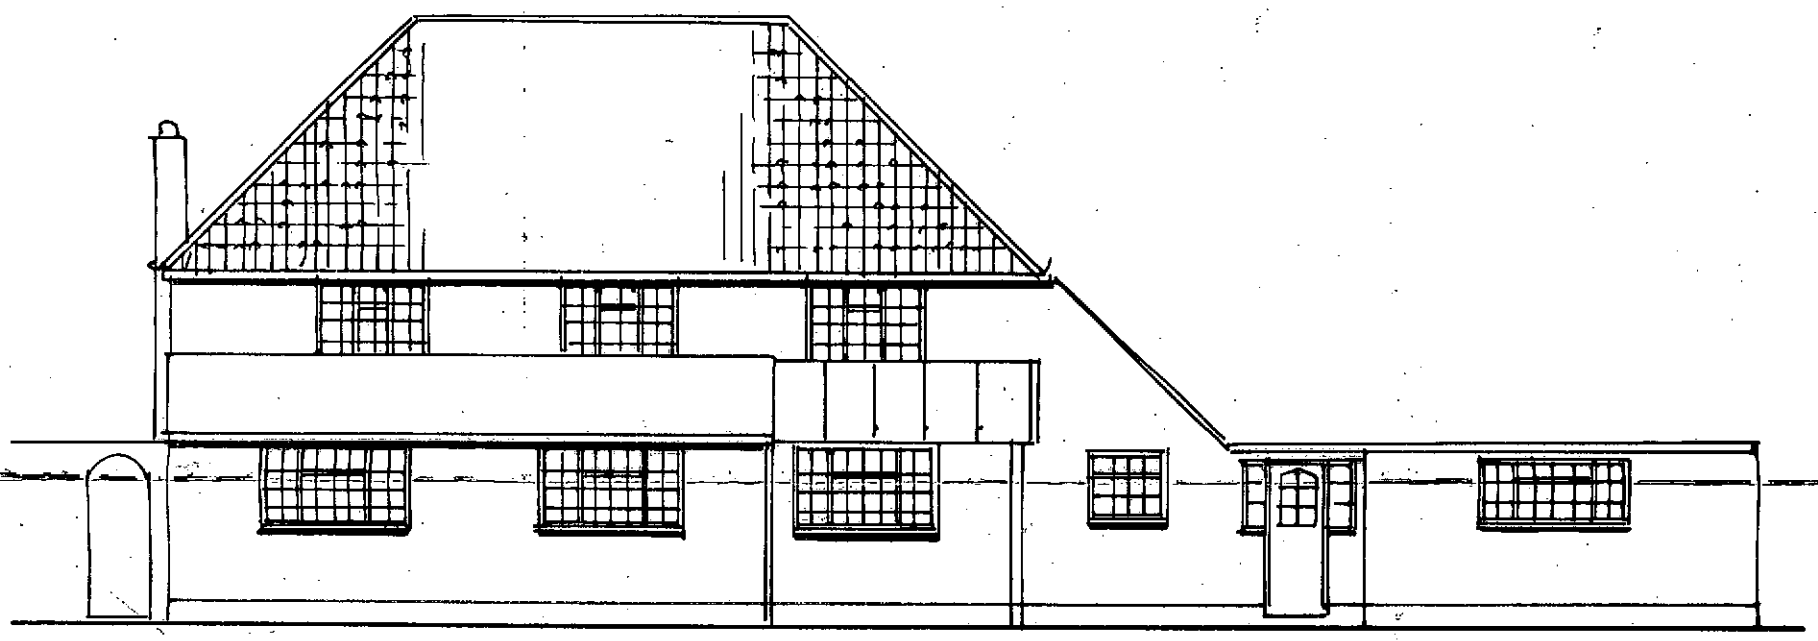

REAR ELEVATION



FRONT ELEVATION

DWG NO		SCALE / DATE
TD 2	PROPOSED FIRST FLOOR EXTENSON @ AILFORD 17 GOODWOOD AVENUE FELPHAM WEST SUSSEX ◻ EXISTING ELEVATIONS.	1:100 MARCH 2009.