ARUN DISTRICT COUNCIL FP/42/09/

ARUN DISTRICT COUNCIL
No. FP 42 09
RECEIVED

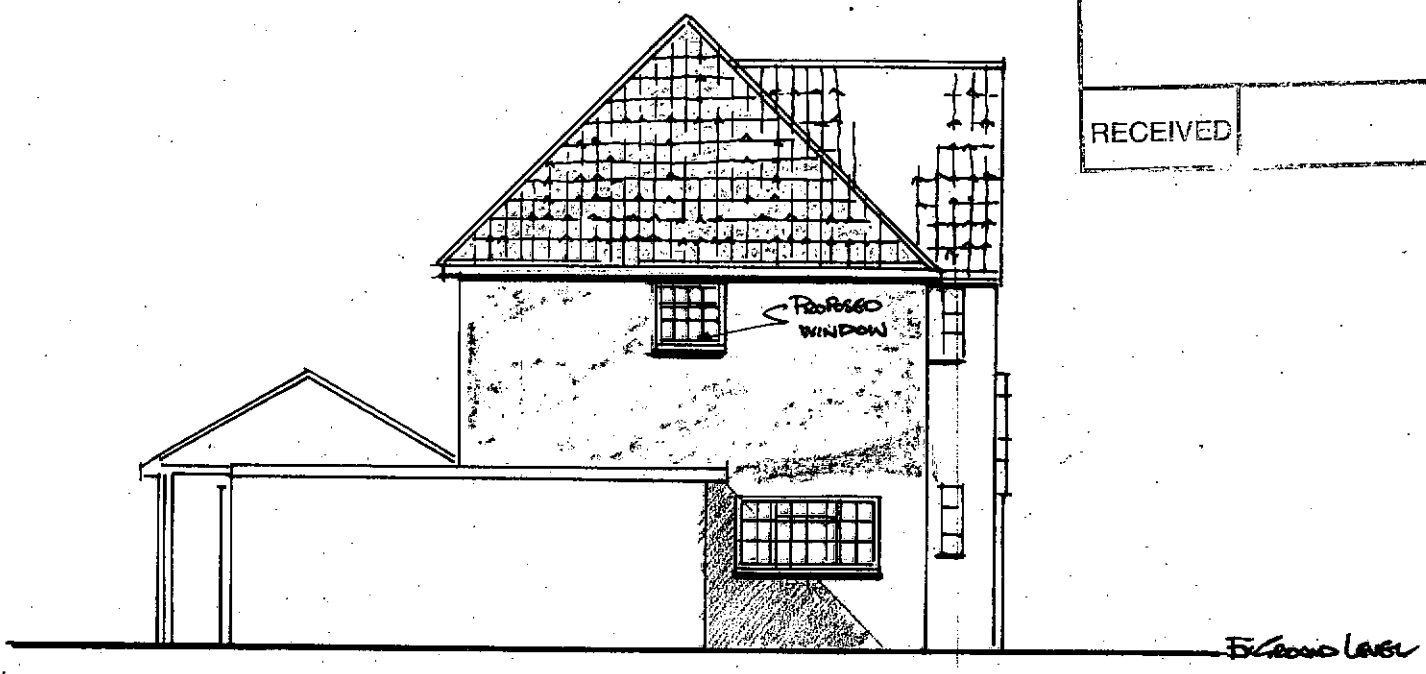

PROPOSED SIDE ELEVATION

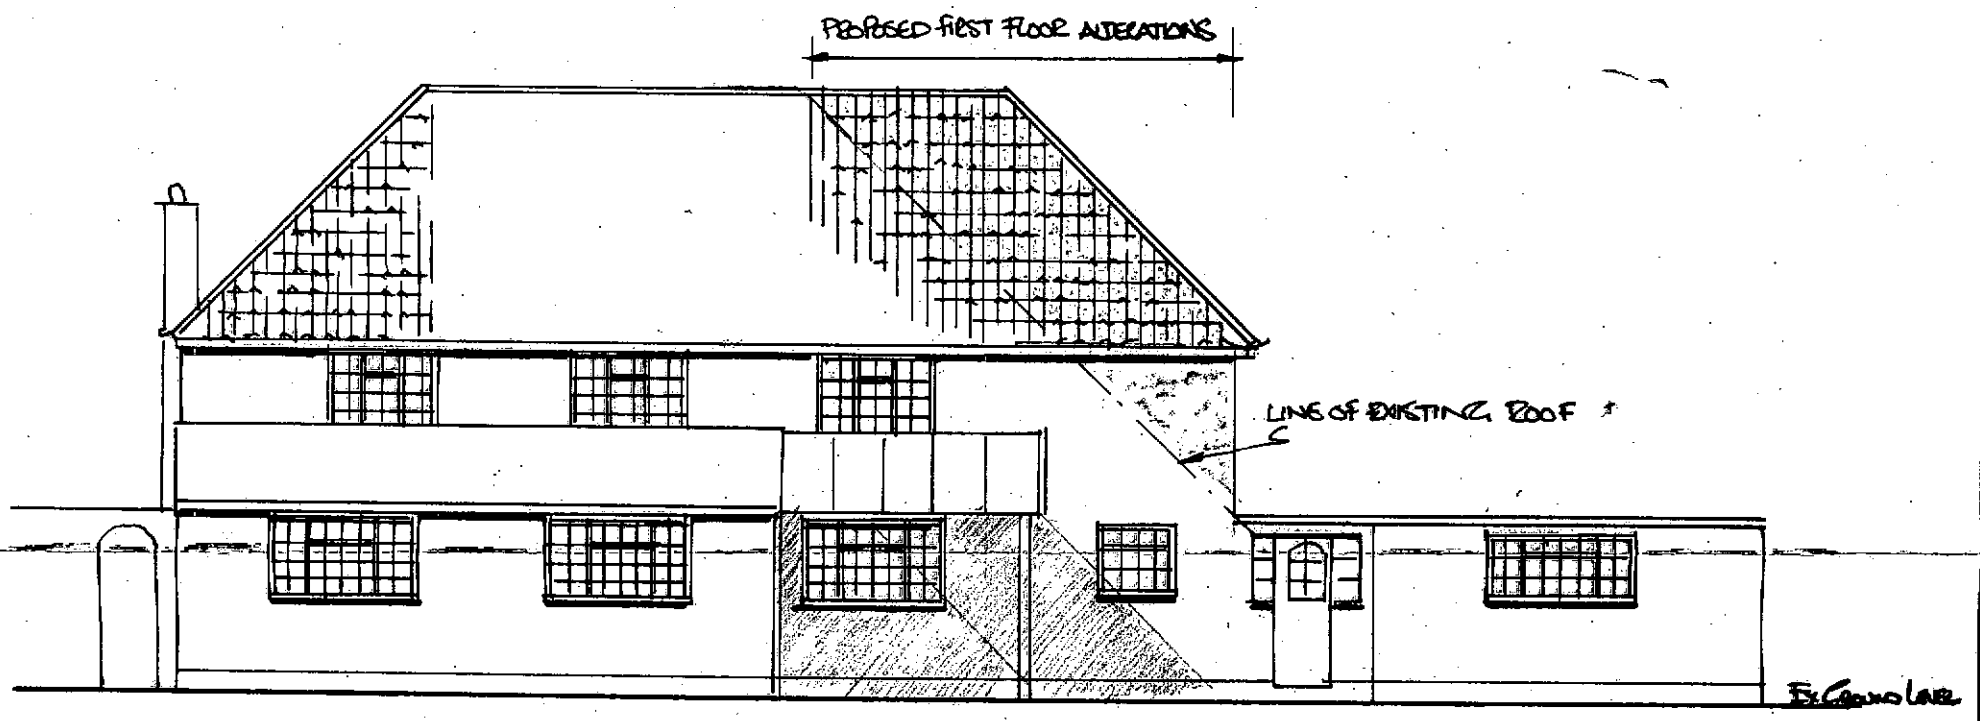

PROPOSED REAR ELEVATION

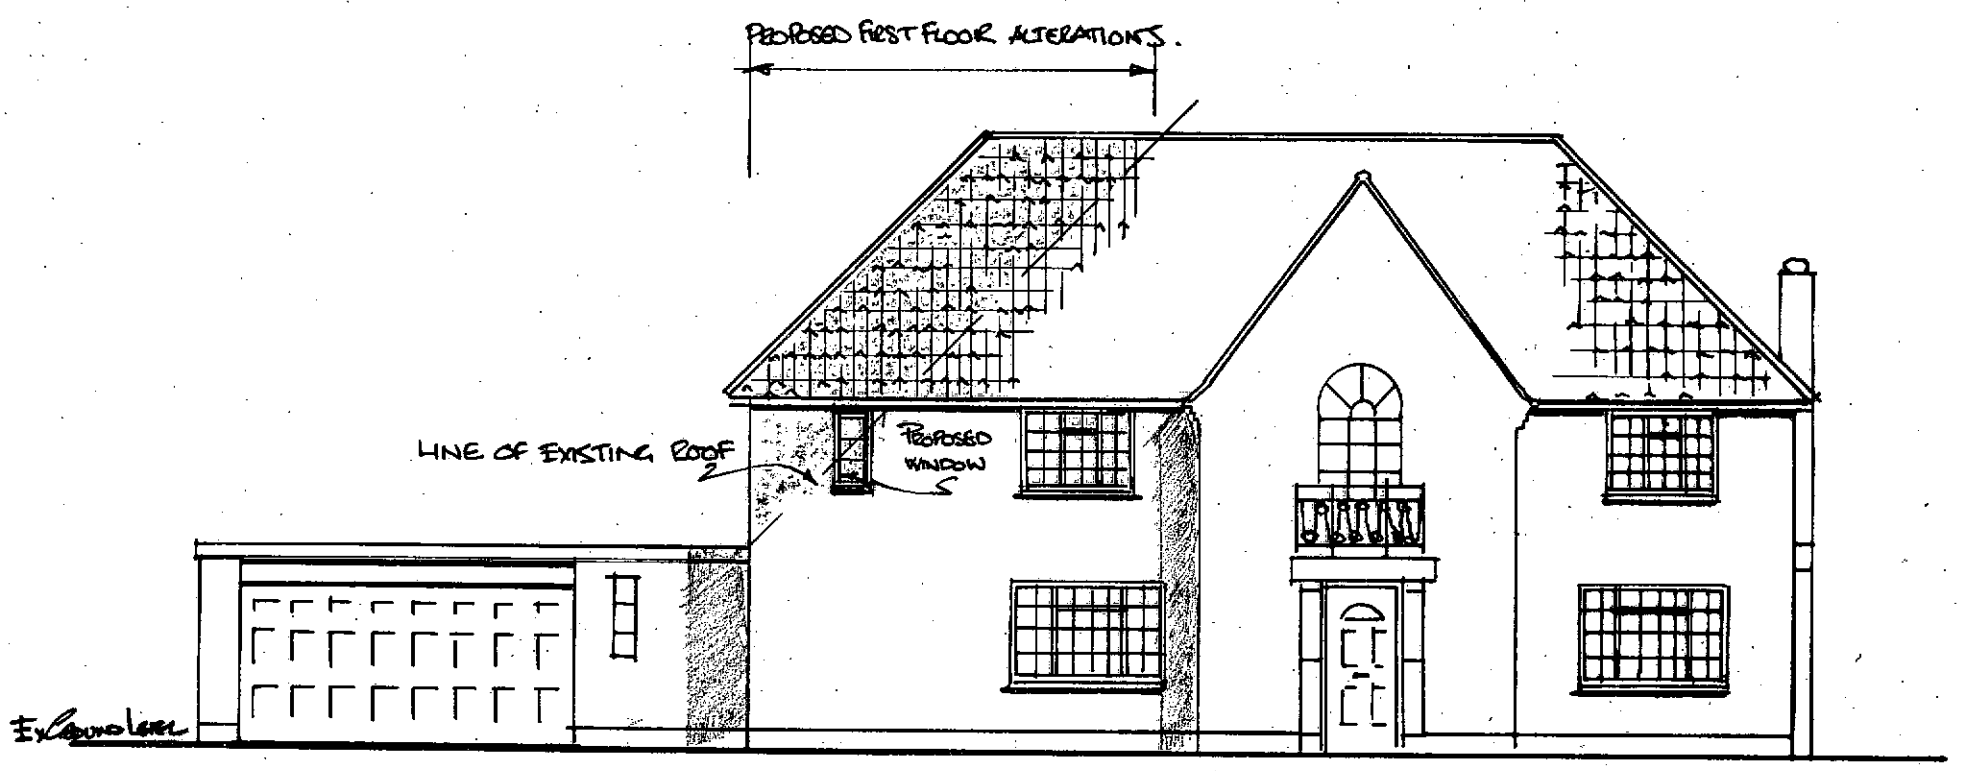

PROPOSED FRONT ELEVATION

DWG N°		SCALE / DATE.
TD 4	PROPOSED FIRST FLOOR EXTENSION @ MILFORD 17 GOODWOOD AVENUE FELPHAM WEST SUSSEX – PROPOSED ELEVATIONS	1:100 MARCH 2009