




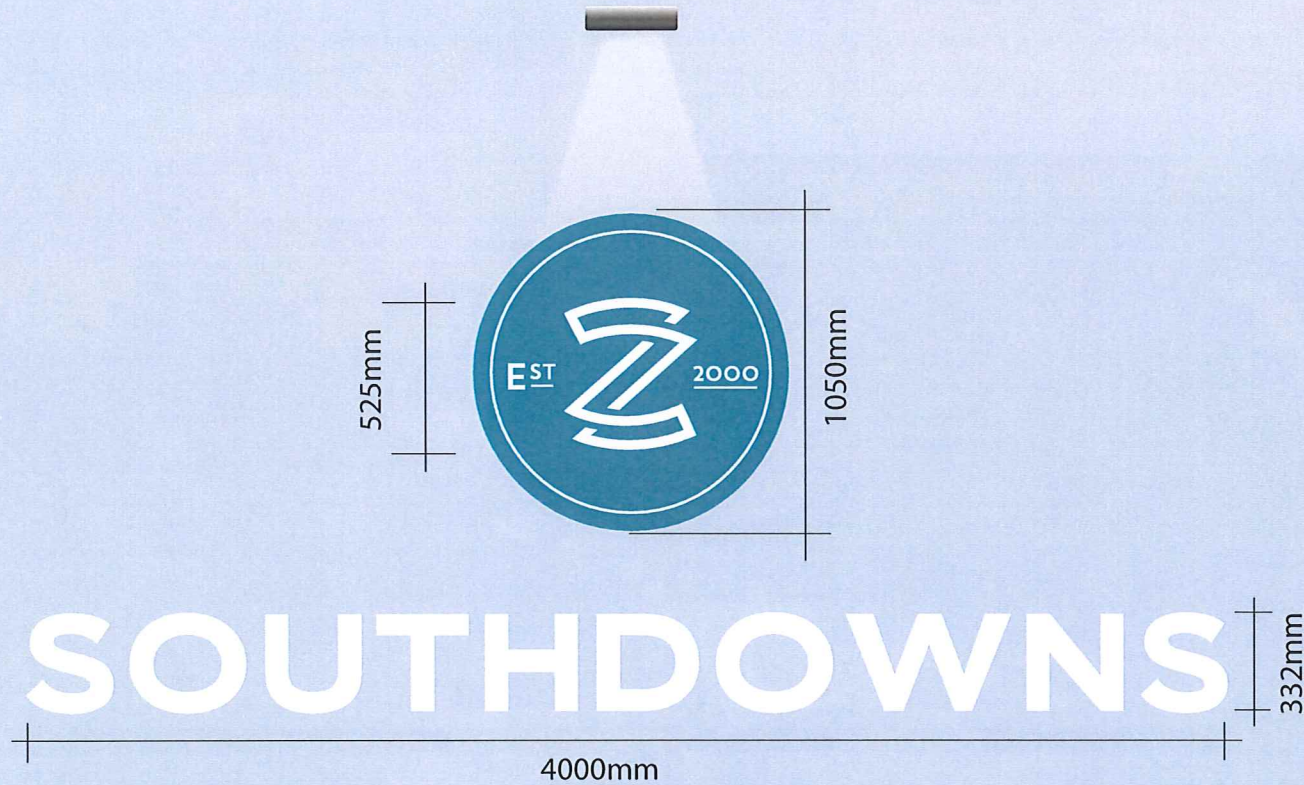

ITEM 1- QTY 1 off
Signwritten House name in white and logo in teal illuminated by floodlight
Scale: 1 to 25 @ A3
AGL: 5700mm

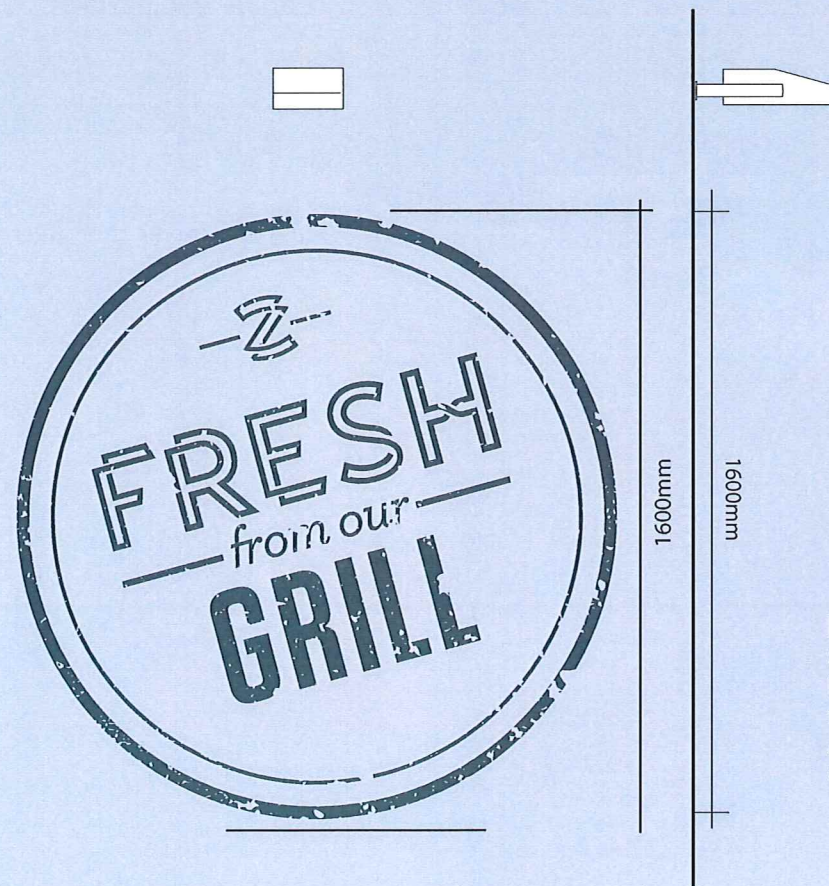

ITEM 2
Signwritten Stamp in blue
Illuminated by 1 off 30wt LED
floodlight positioned above.
AGL: 1600mm
Scale 1: 20 @ A3

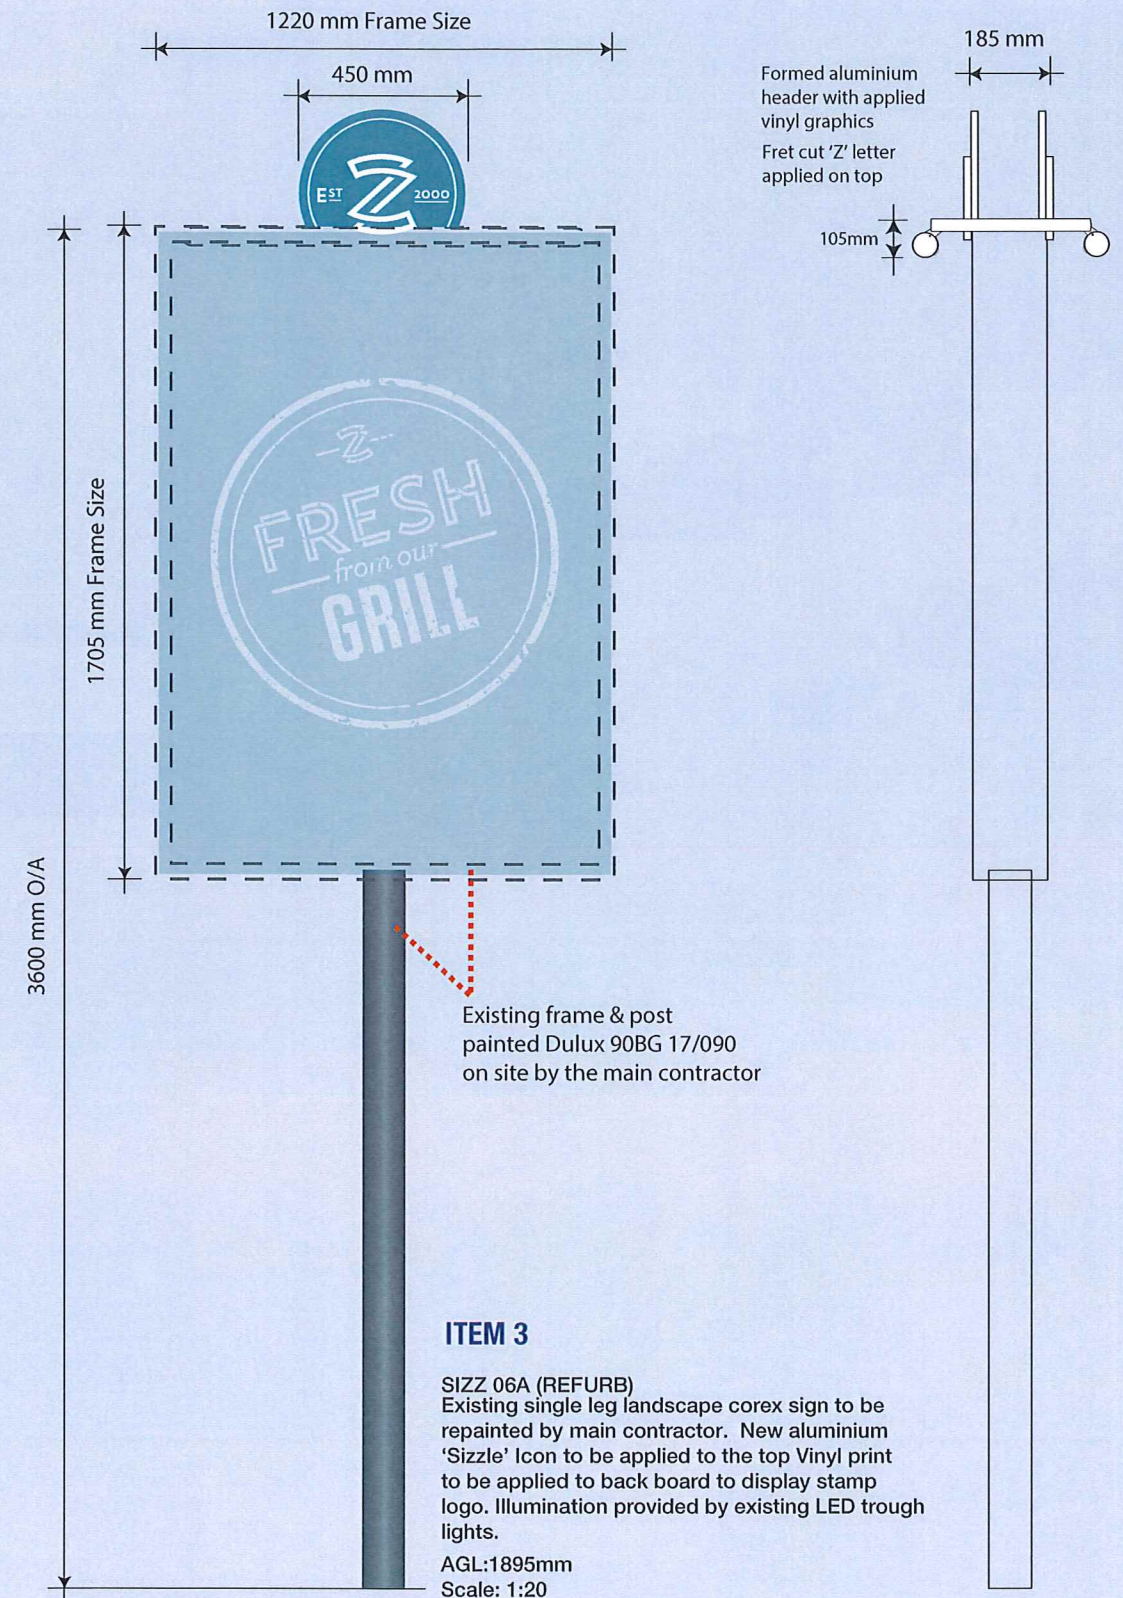

ITEM 3
SIZZ 06A (REFURB)
Existing single leg landscape corex sign to be
repainted by main contractor. New aluminium
'Sizzle' Icon to be applied to the top Vinyl print
to be applied to back board to display stamp
logo. Illumination provided by existing LED trough
lights.
AGL:1895mm
Scale: 1:20

Existing frame & post
painted Dulux 90BG 17/090
on site by the main contractor