



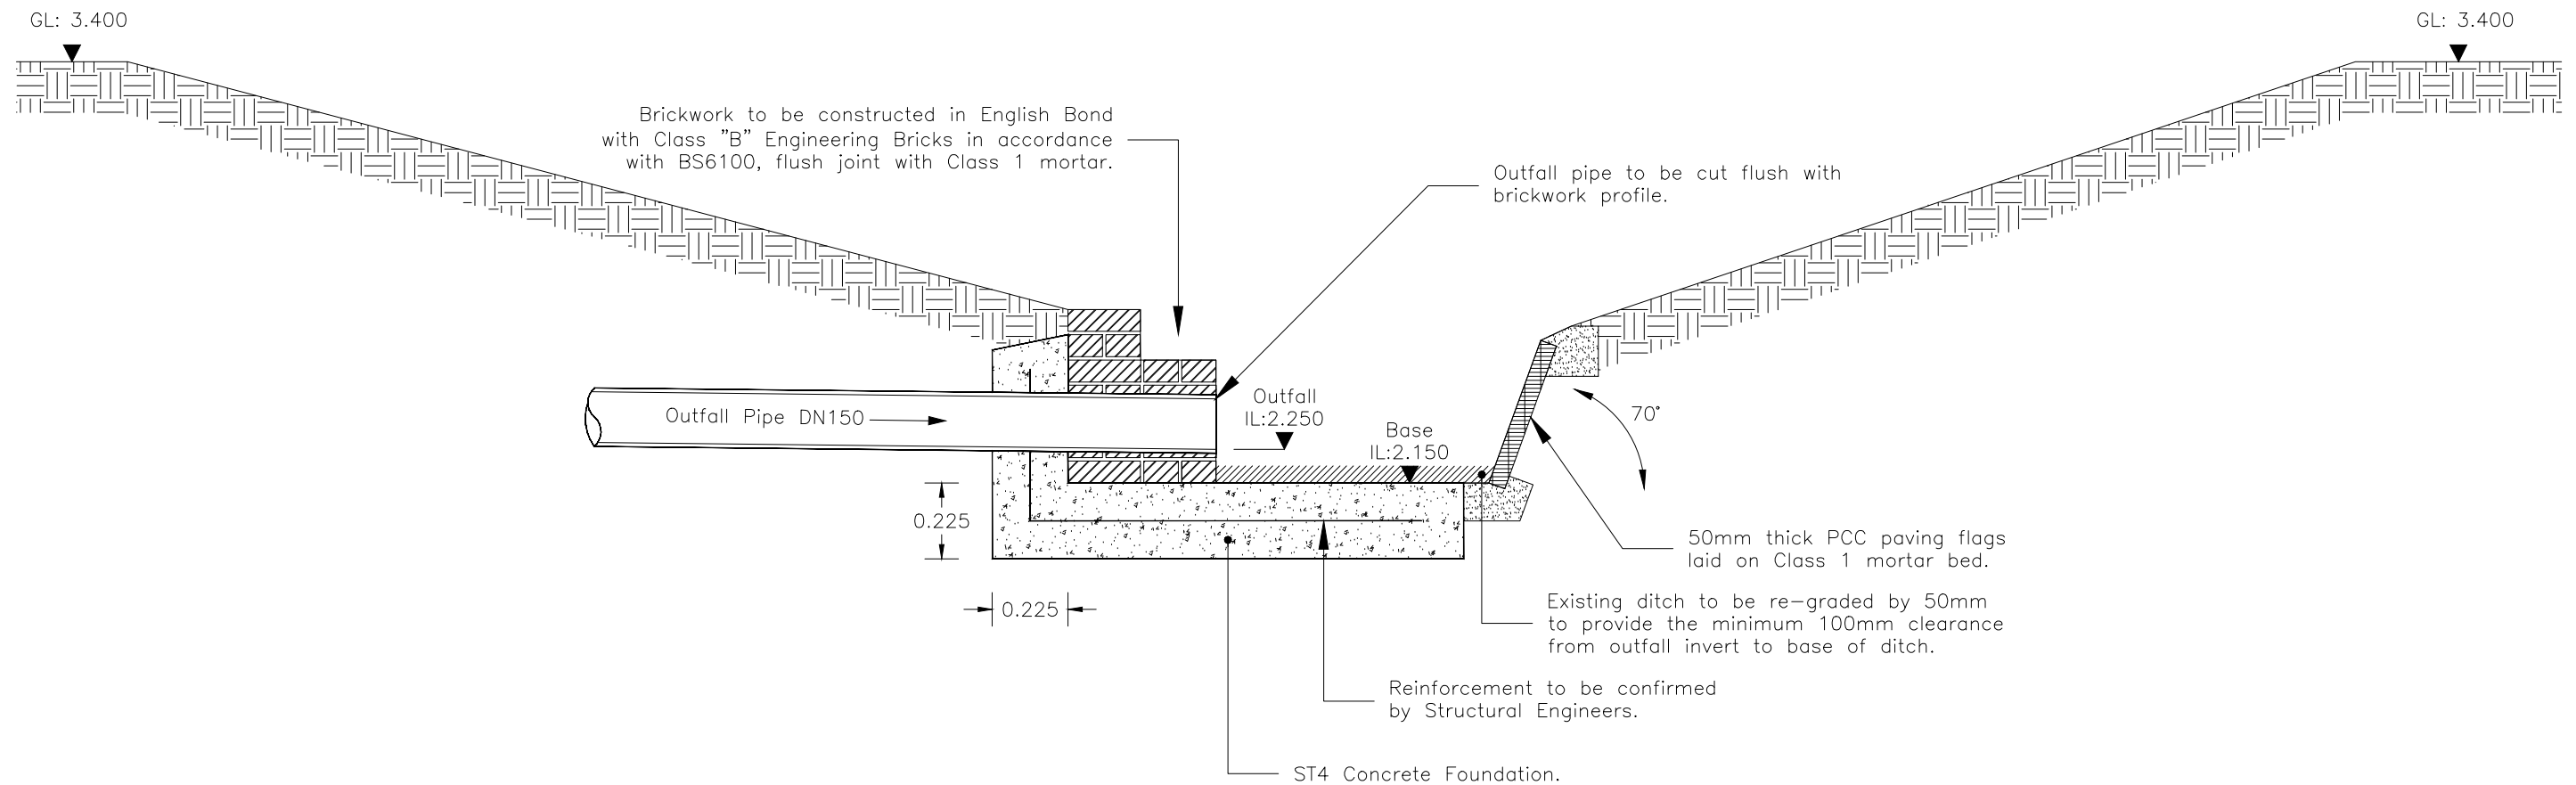

SECTION THROUGH OUTFALL
TO SIDE OF DITCH.

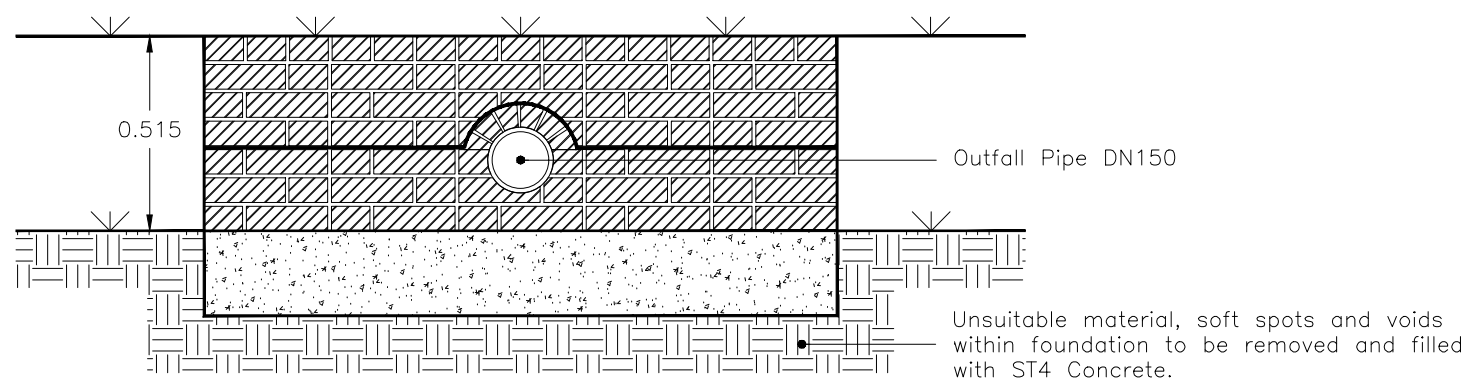

ELEVATION OF HEADWALL OUTFALL
TO SIDE OF DITCH.

PRELIMINARY

REV. No.	DATE	DESCRIPTION	INITIALS
Client		MJA CONSULTING CIVIL AND STRUCTURAL ENGINEERS Monarch House, Barton Lane, Abingdon, Oxon, OX14 3NB Tel: 01235 555173 Fax: 01235 523226	
Project		Hampshire Homes Felpham	
Title		Scale	Date
Outfall Detail		1:20 @ A3	Dec'18
		Checked CP	Drawn JW
		Drawing No.	Rev
		5782:20	—