



Planning and Development Services
Arun District Council
Arun Civic Centre
Maltravers Road
Littlehampton
West Sussex
BN17 5LF

Developer Services
Southern Water
Sparrowgrove House
Sparrowgrove
Otterbourne
Hampshire
SO21 2SW

Your Ref
FP/42/19/DOC
Our Ref
PLAN-027274
Date
25/03/2019

Dear Sirs,

Proposal: Approval of details reserved by condition imposed under ref FP/171/18/PL relating to Condition Nos 5,6,7,8,9,10,11,12,13,14 & 24.
Site: Land off Stanhorn Grove, Stanhorn Grove, PO22 8FS.
FP/42/19/DOC

Thank you for your letter of 11/03/2019.

Southern Water would have no objections to discharge condition 13 relating to foul drainage. An approval for the connection to the public sewer should be submitted under Section 106 of the Water Industry Act.


The Council's technical staff and the relevant authority for land drainage consent should comment on the adequacy of the proposals to discharge of condition 8 ,9 and 10 for surface water to the local watercourse.

Southern Water would have no comments to make with regards to other conditions being subject of consultation.

Yours sincerely,

Luis Silva
Developer Services

SOUTHERN WATER

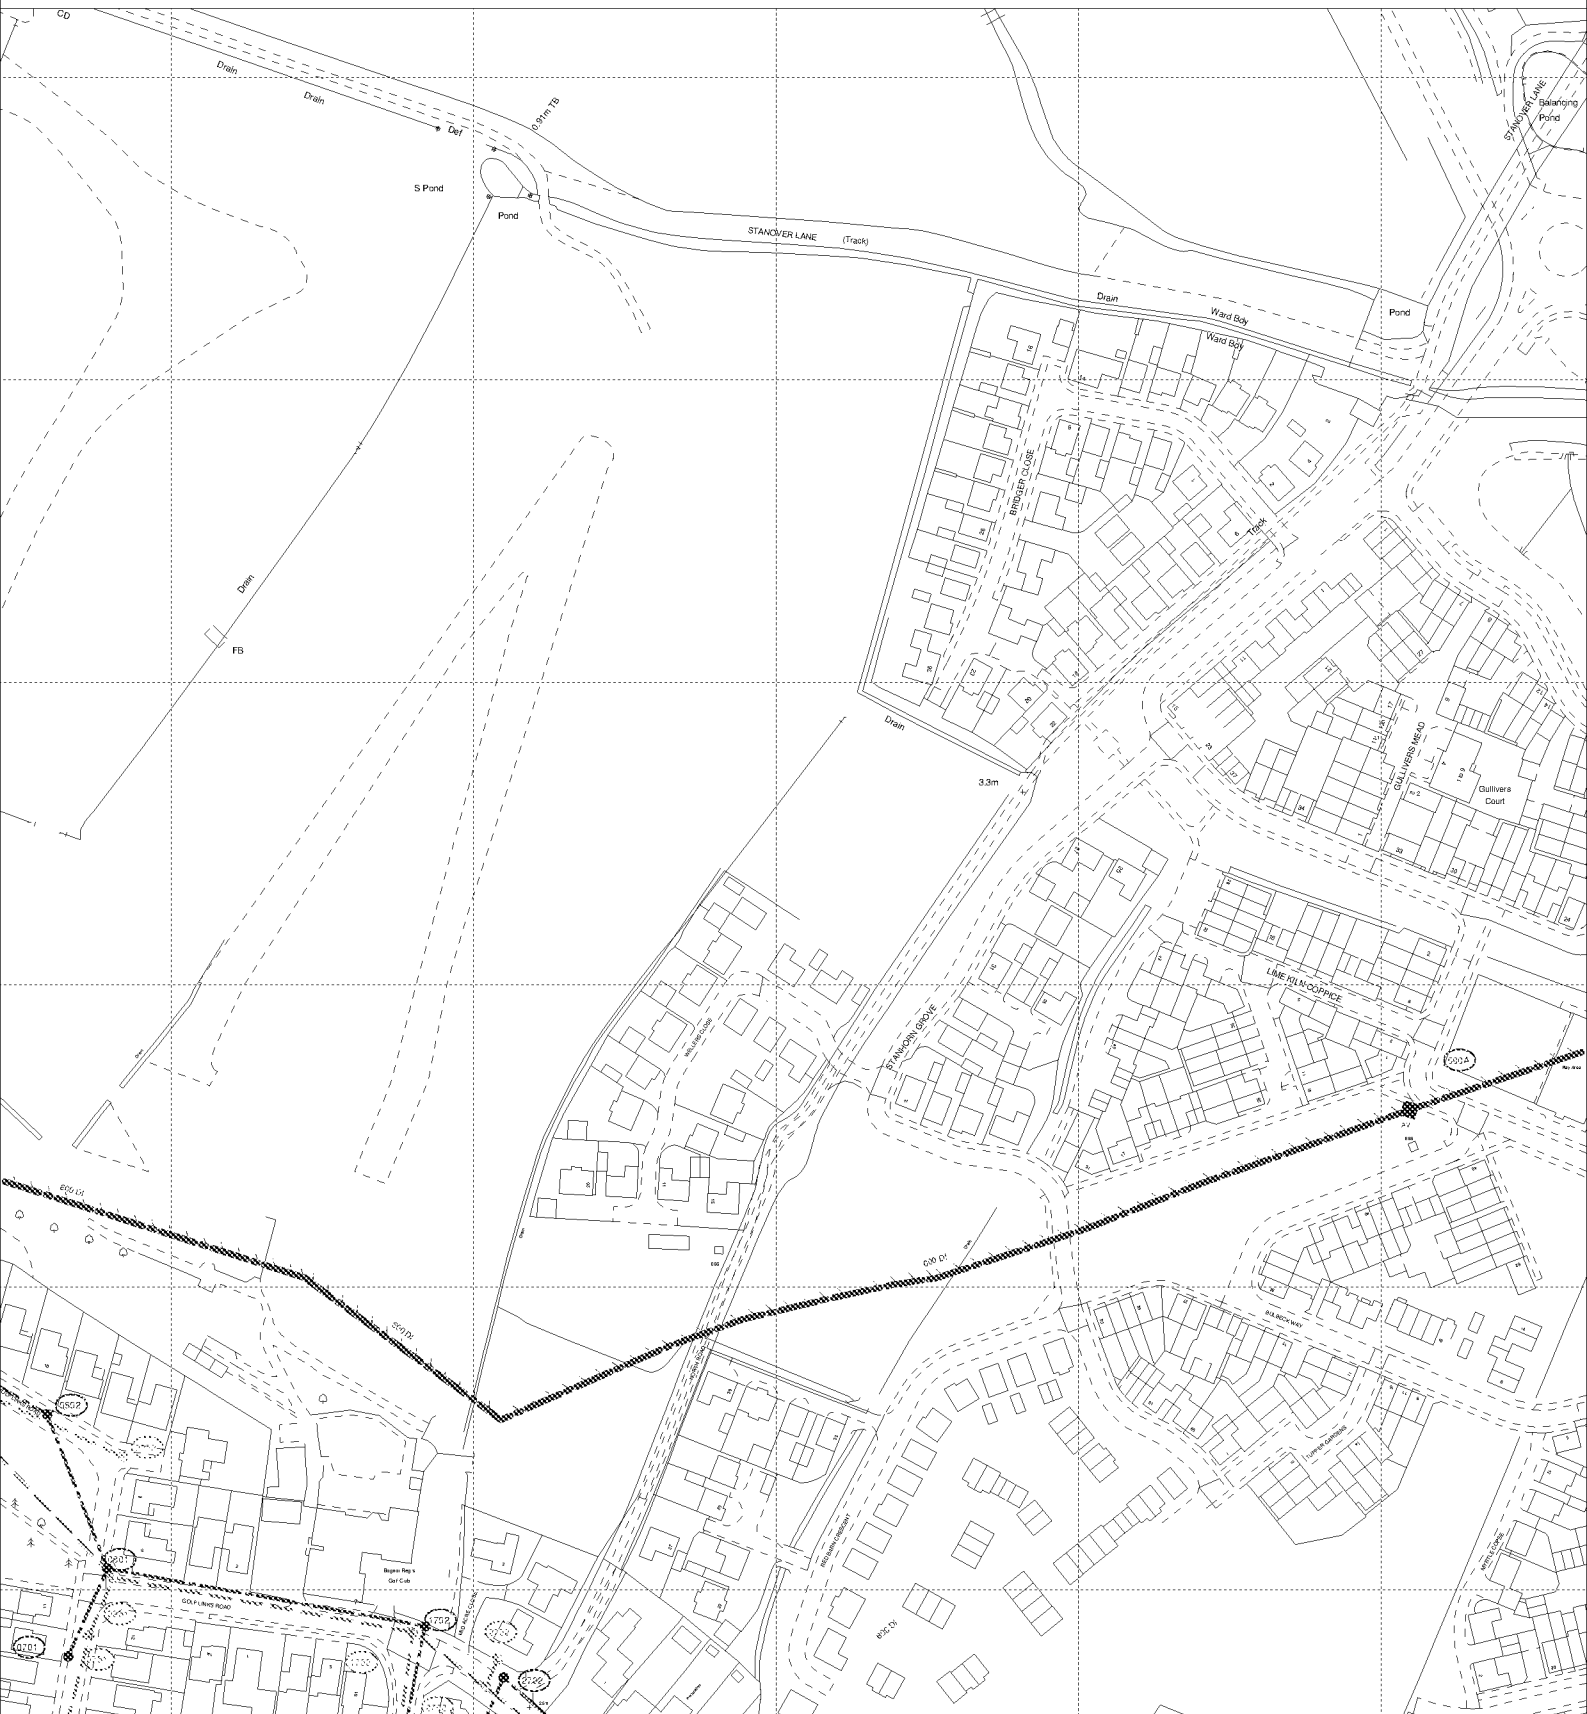

The positions of pipes shown on this plan are believed to be correct, but Southern Water Services Ltd accept no responsibility in the event of inaccuracy. The actual positions should be determined on site.

Based upon Ordnance Survey Digital Data with the permission of the controller of H.M.S.O. Crown Copyright Reserved Licence No. WU 298530

O.S. REF: SU9501SW

Scale: 1:2500

Screen Print

WARNING: BAC pipes are constructed of Bonded Asbestos Cement

WARNING: Unknown (UNK) materials may include Bonded Asbestos Cement

ARUN DISTRICT COUNCIL FP/42/19/DOC



Printed By: chandne

Date: 1-8-2018

Southern Water MapGuide Browser

Requested By: