


This drawing may be scaled with reference to the scale bar for planning application purposes only. Do not scale for any other purpose, use only annotated dimensions. All dimensions are to be checked by parties using the drawing, and any errors or omissions are to be reported to James Potter Associates Ltd.


Rev.	Date	Note	Author	Checked
A	11/06/19	De-mountable fence indicated to rear of Plots 12 - 14	RR	JP

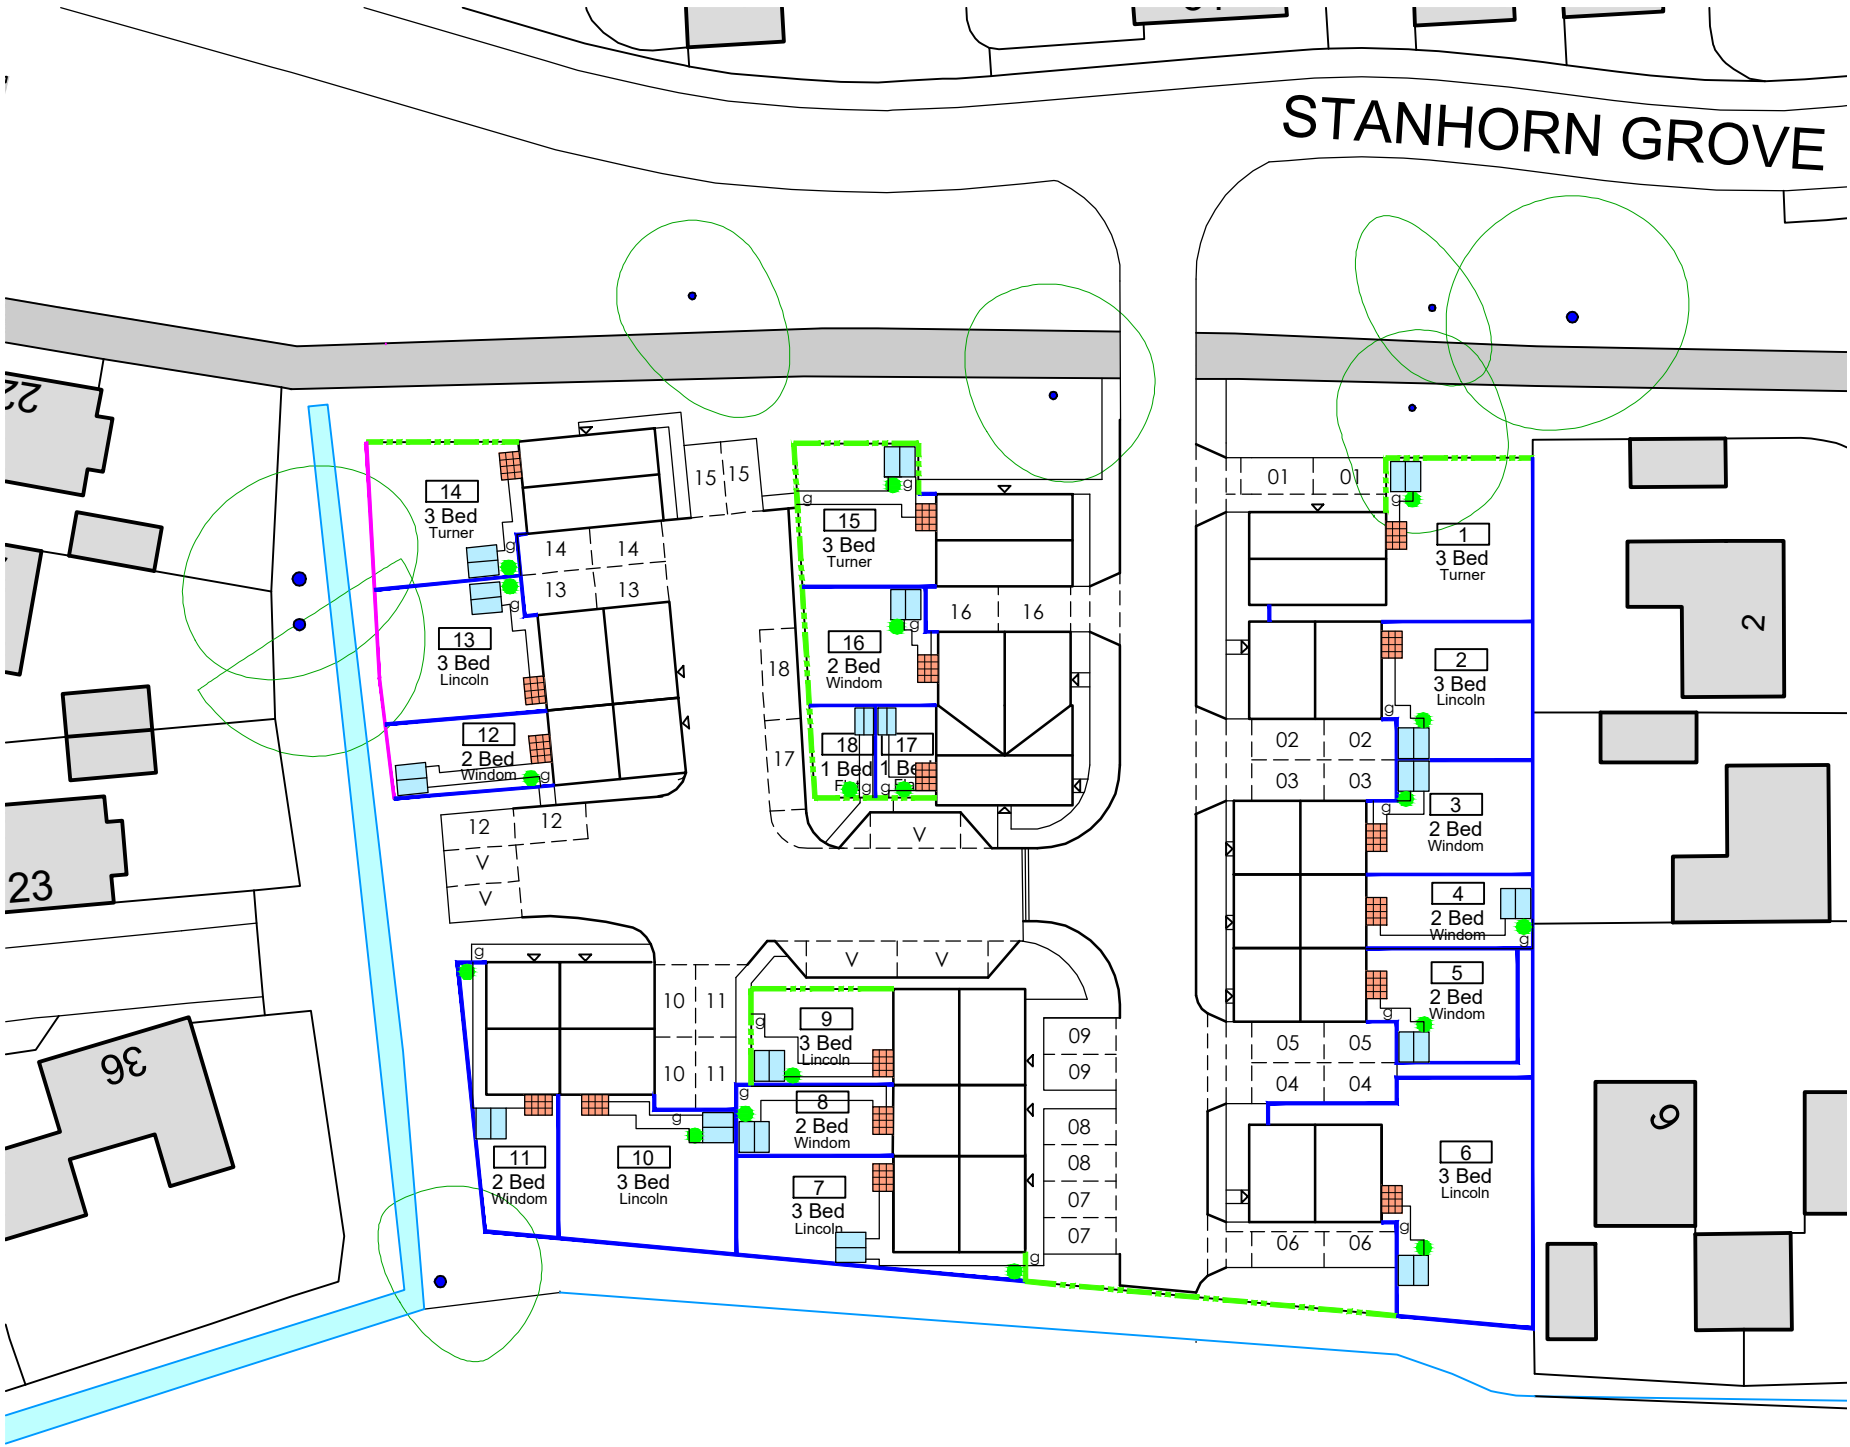

External Key

- Brick Wall - Low Level with Piers & Close Board Timber Infill Panels - 1.8m
- Fence - Timber - 1.8m Close Board
- Fence - De-mountable - Timber - 1.8m Close Board
- Garden Access Gate
- Secure Bicycle Storage (Shed) - 2m x 2m
- Patio - 1.35m x 1.8m
- Bin Storage Point

SITE LAYOUT
1:500

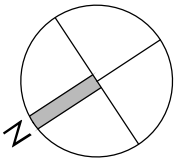



Worthing Homes
people • communities • opportunities

Project	NEW DWELLINGS LAND OFF STANHORN GROVE FELPHAM BOGNOR REGIS			Drawing	SITE LAYOUT - EXTERNAL WORKS		
Client	WORTHING HOMES			Job-Dwg Number	17094-PL-2-50	Rev.	A
Status	INFORMATION						
Scale	1:500	Sheet Size	A3				
Author	RR	Checked	JP	Date	14/02/19		



www.jpa.design
JPA - PORTSMOUTH
Suite 1, Winter Works, Rear of 119 Winter Road,
Southsea, Portsmouth, PO4 8DS
t. +44(0)2393 871 000

ARUN DISTRICT COUNCIL FP/4219/DOC