



EAST ELEVATION (SIDE)

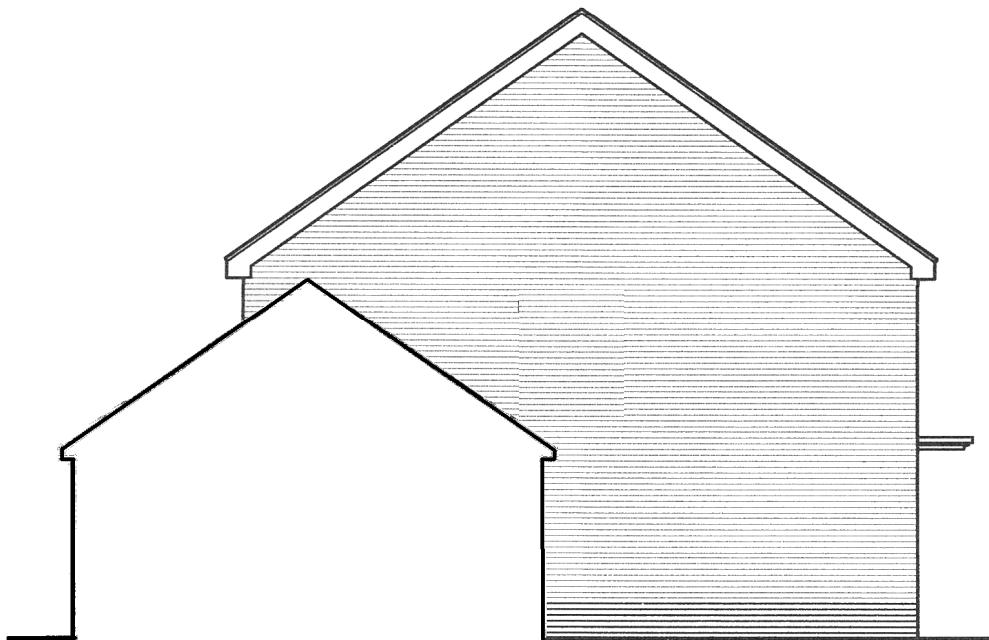


NORTH ELEVATION (REAR)




WEST ELEVATION (SIDE)

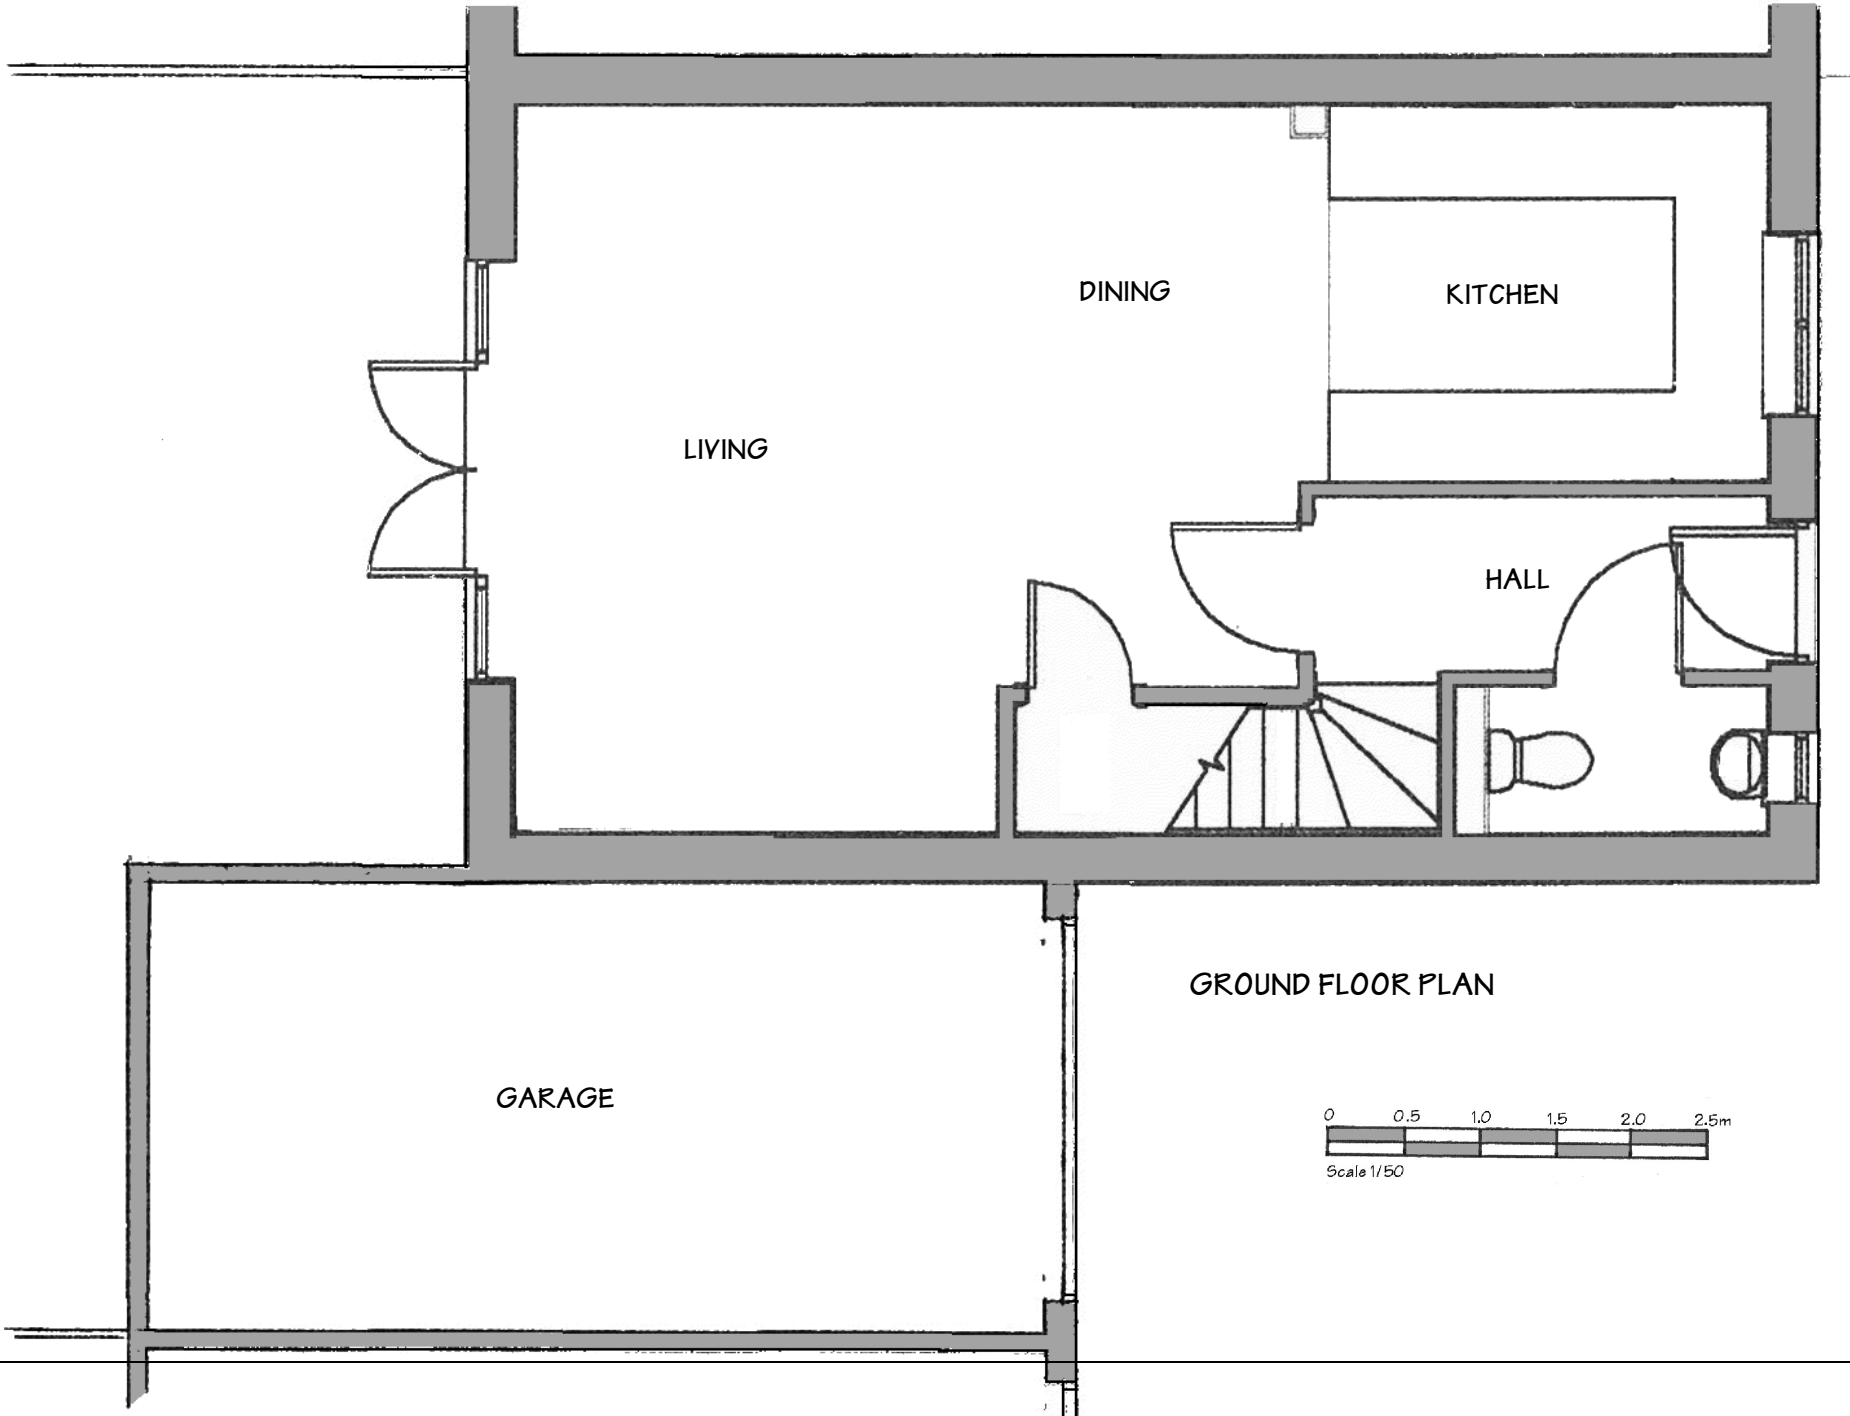

GROUND FLOOR PLAN

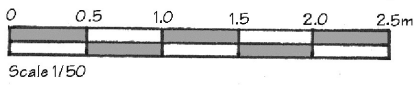

ARCHITECTURAL DESIGN

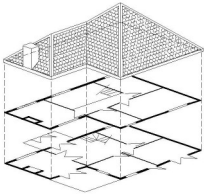

01730 268719
07878 068787
nmarchitectural@outlook.com

Saxon End
Bordean
Petersfield
Hampshire
GU32 1EP

Client
MR & MRS JACKSON

Job
**7 MEADEN WAY
FELPHAM**

Drawing COPYRIGHT ©

**EXISTING FLOOR PLAN
& ELEVATIONS**

Date Dec 2019

Ref
JA/20/001