




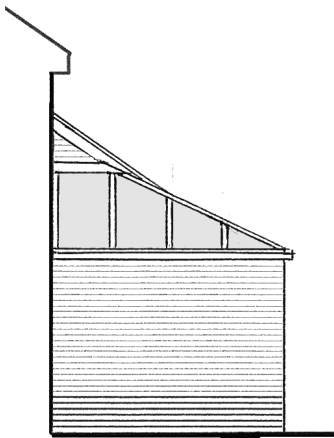

EAST ELEVATION (SIDE)

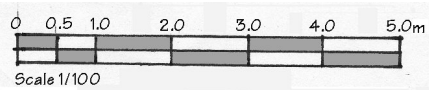

NORTH ELEVATION (REAR)

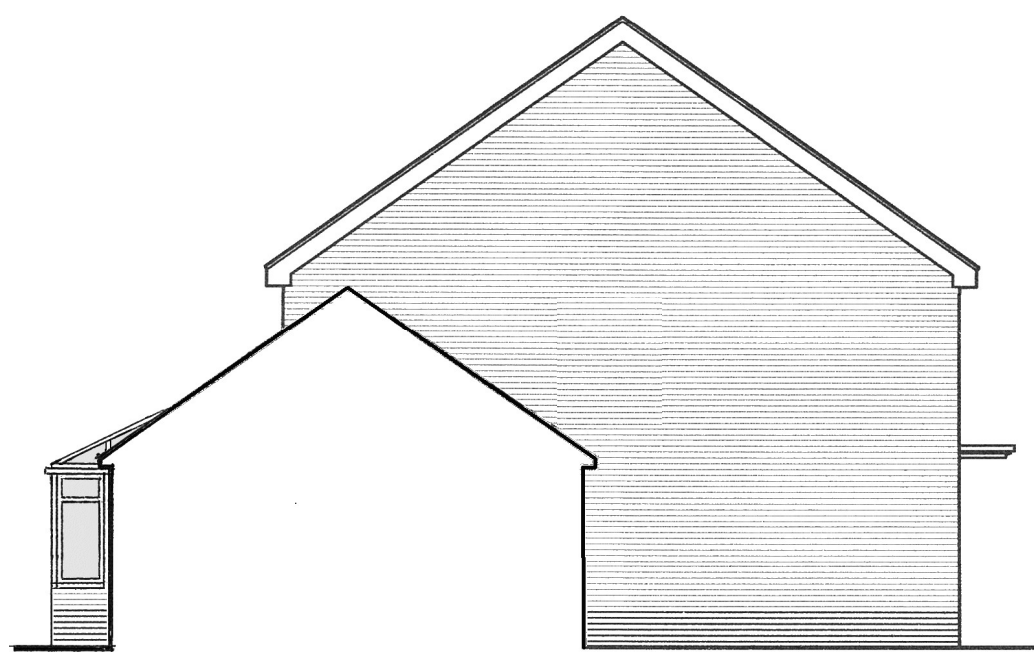


WEST ELEVATION (SIDE)

MATERIALS


Walls – Facing brickwork to match existing.

Frame – All window, door and roof frames in white UPVC.

Glazing – Double glazed clear glass units.

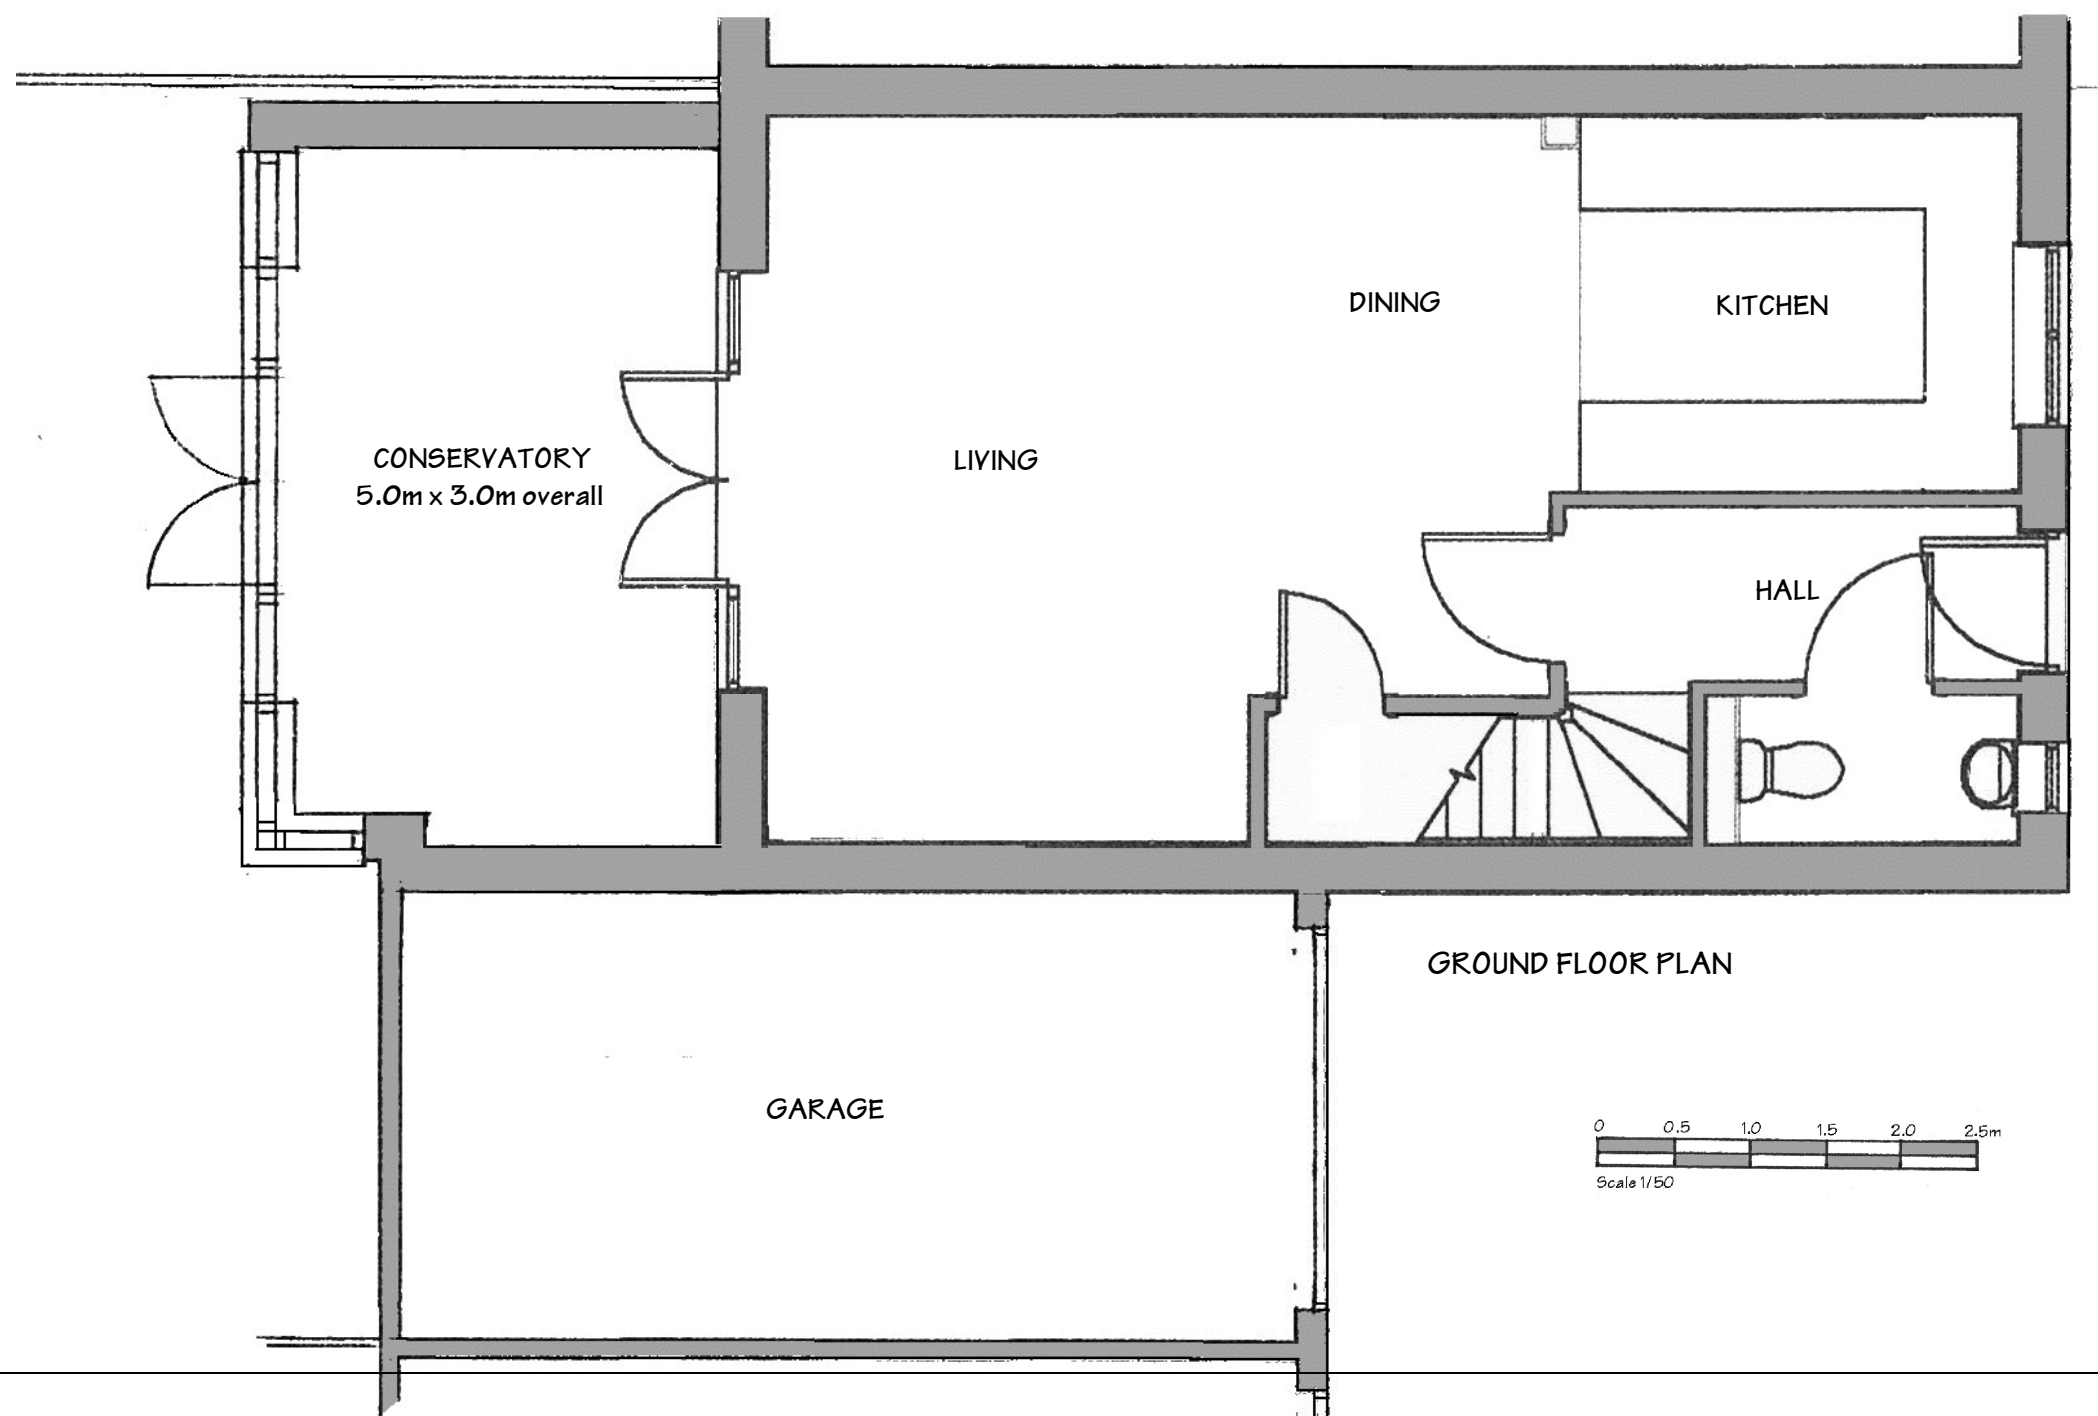

ARCHITECTURAL DESIGN

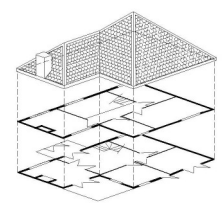

01730 268719
07878 068787
nmarchitectural@outlook.com

Saxon End
Bordean
Petersfield
Hampshire
GU32 1EP

Client
MR & MRS JACKSON

Job
**7 MEADEN WAY
FELPHAM**

Drawing
**PROPOSED FLOOR PLAN
& ELEVATIONS**

COPYRIGHT ©

Date Dec 2019

Ref JA/20/002	
-------------------------	--