


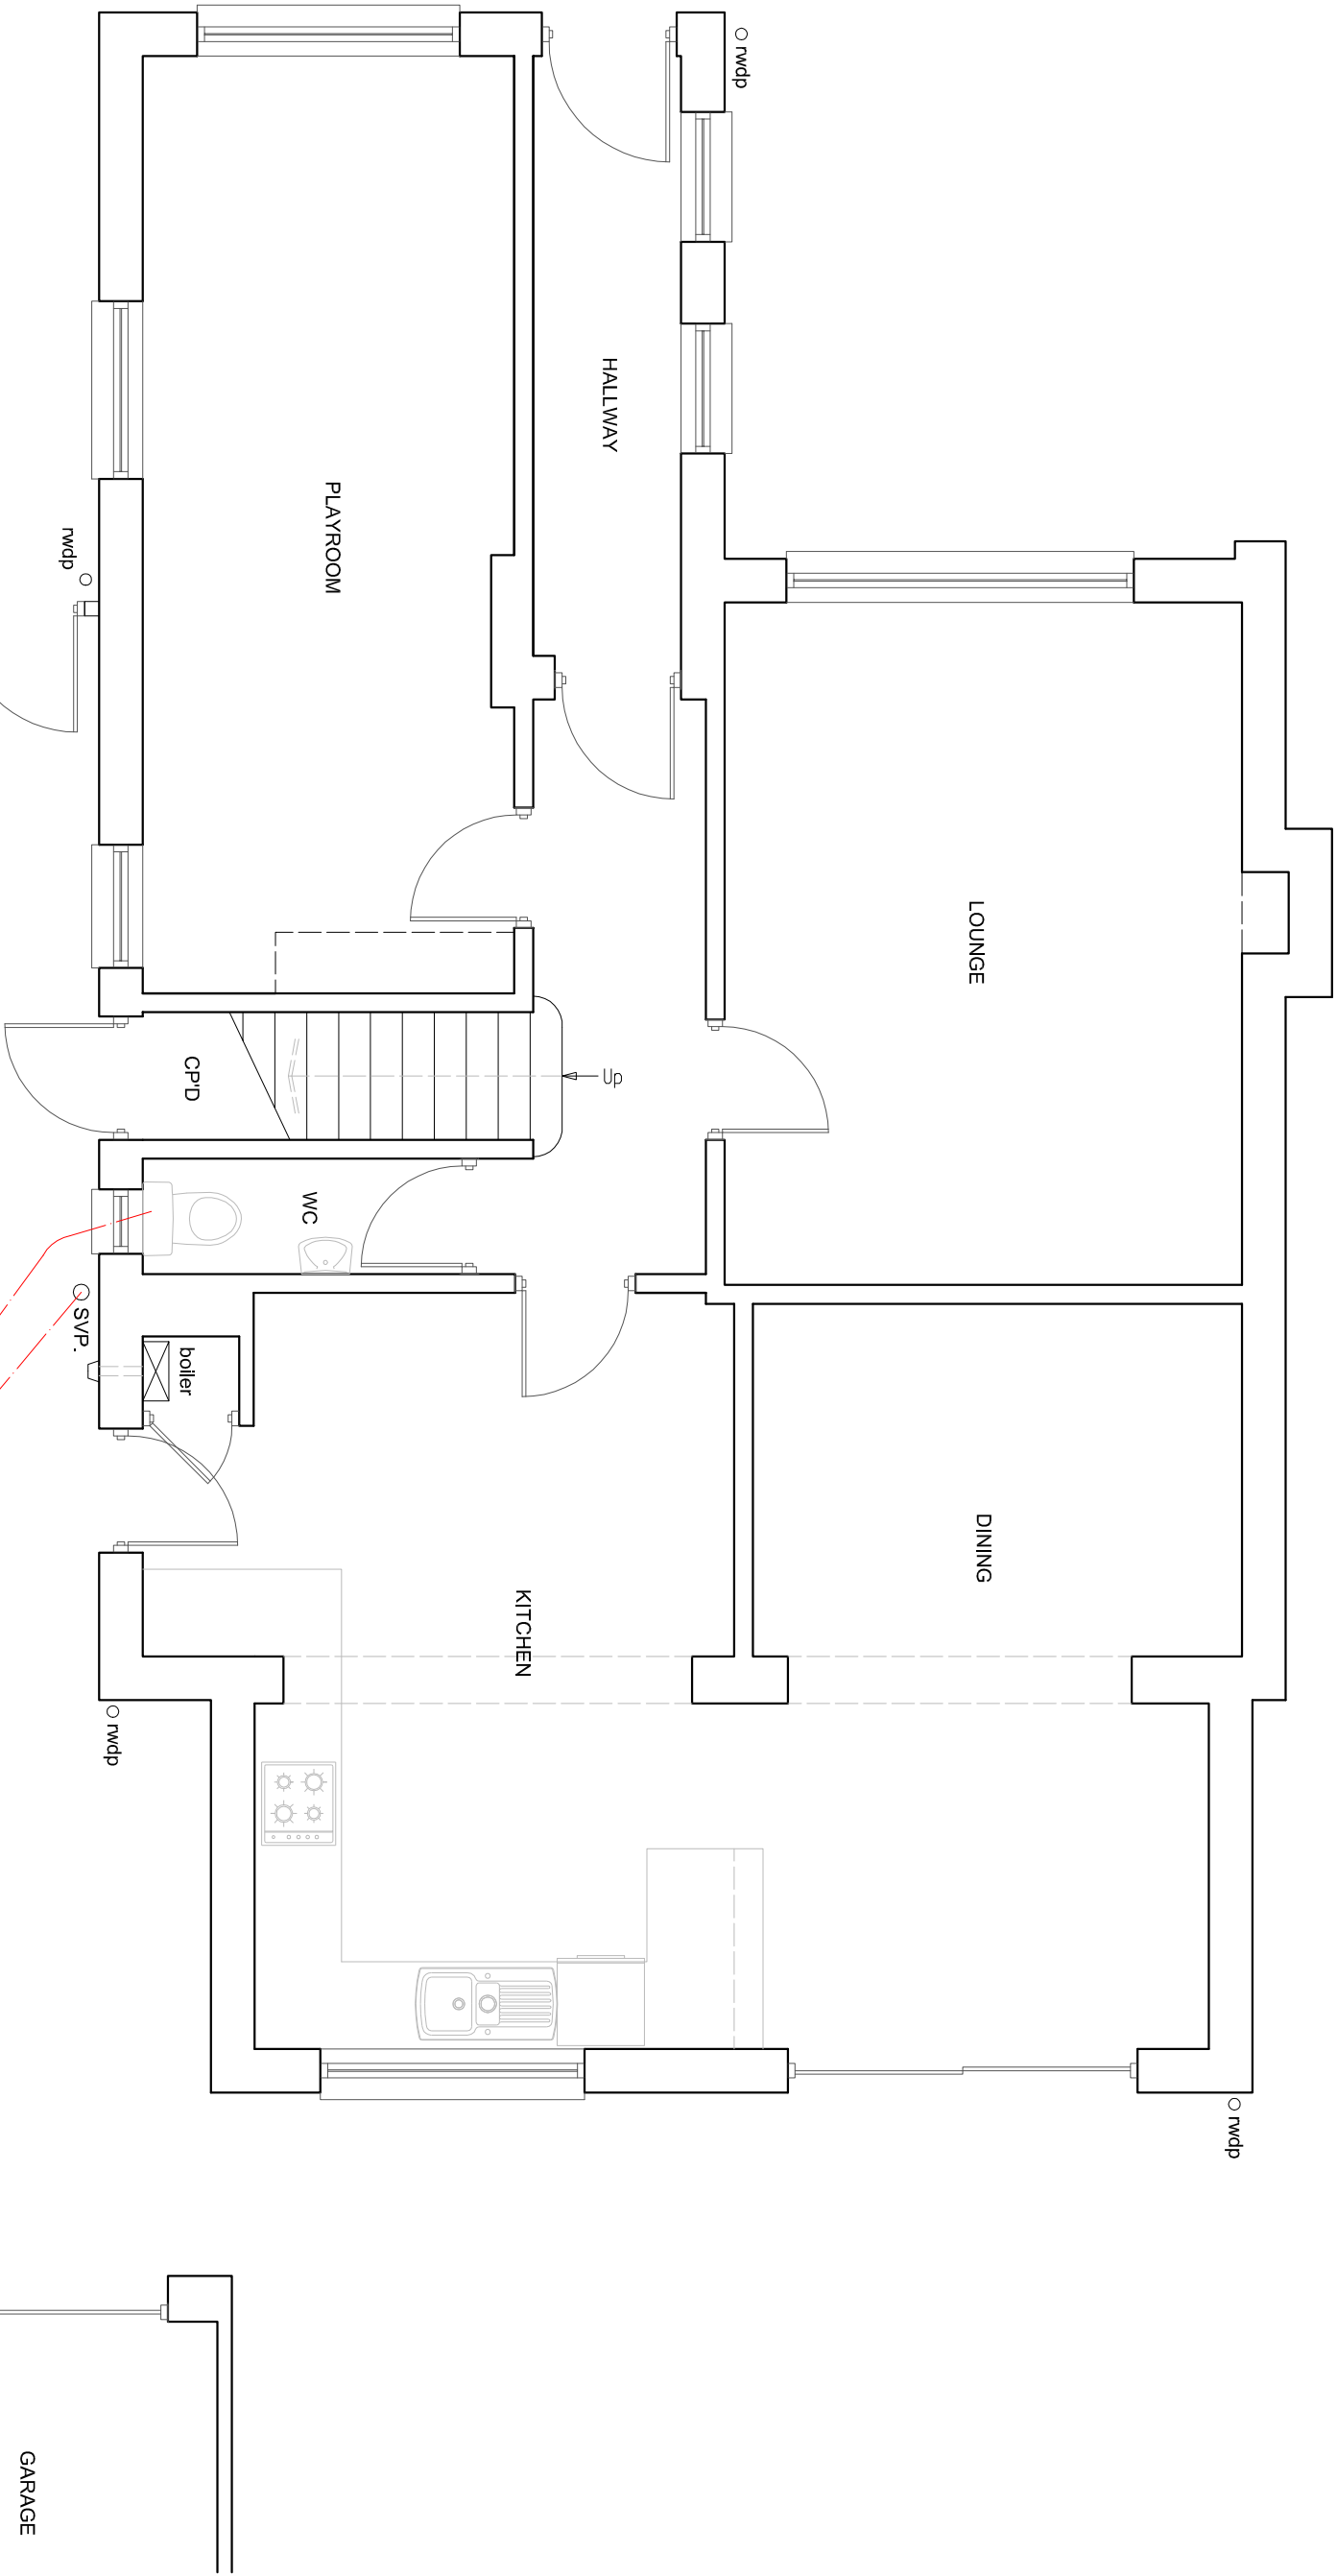


Existing FW MH,
I. L. = 800 mm.

Existing FW MH,
I. L. = 1,060 mm.

Existing FW MH,
I. L. = 1,180 mm.

NOTE - The foul water drainage runs have been plotted based on limit access on inspection - layout to be exposed and agreed with Building Control on site prior to commencement.

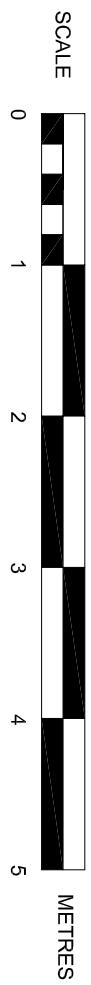

EXISTING GROUND FLOOR PLAN

SUSSEX BUILDING CONSULTANCY LIMITED



partner
LABC
3 NORTHGOTE ROAD
BOGNOR REGIS
PO21 5LZ
TEL/FAX - (01243) 861379

6 DOWNVIEW ROAD, FELPHAM,
BOGNOR REGIS, WEST SUSSEX.

SCALE - 1/150 REV - DATE - 22/02/2021