


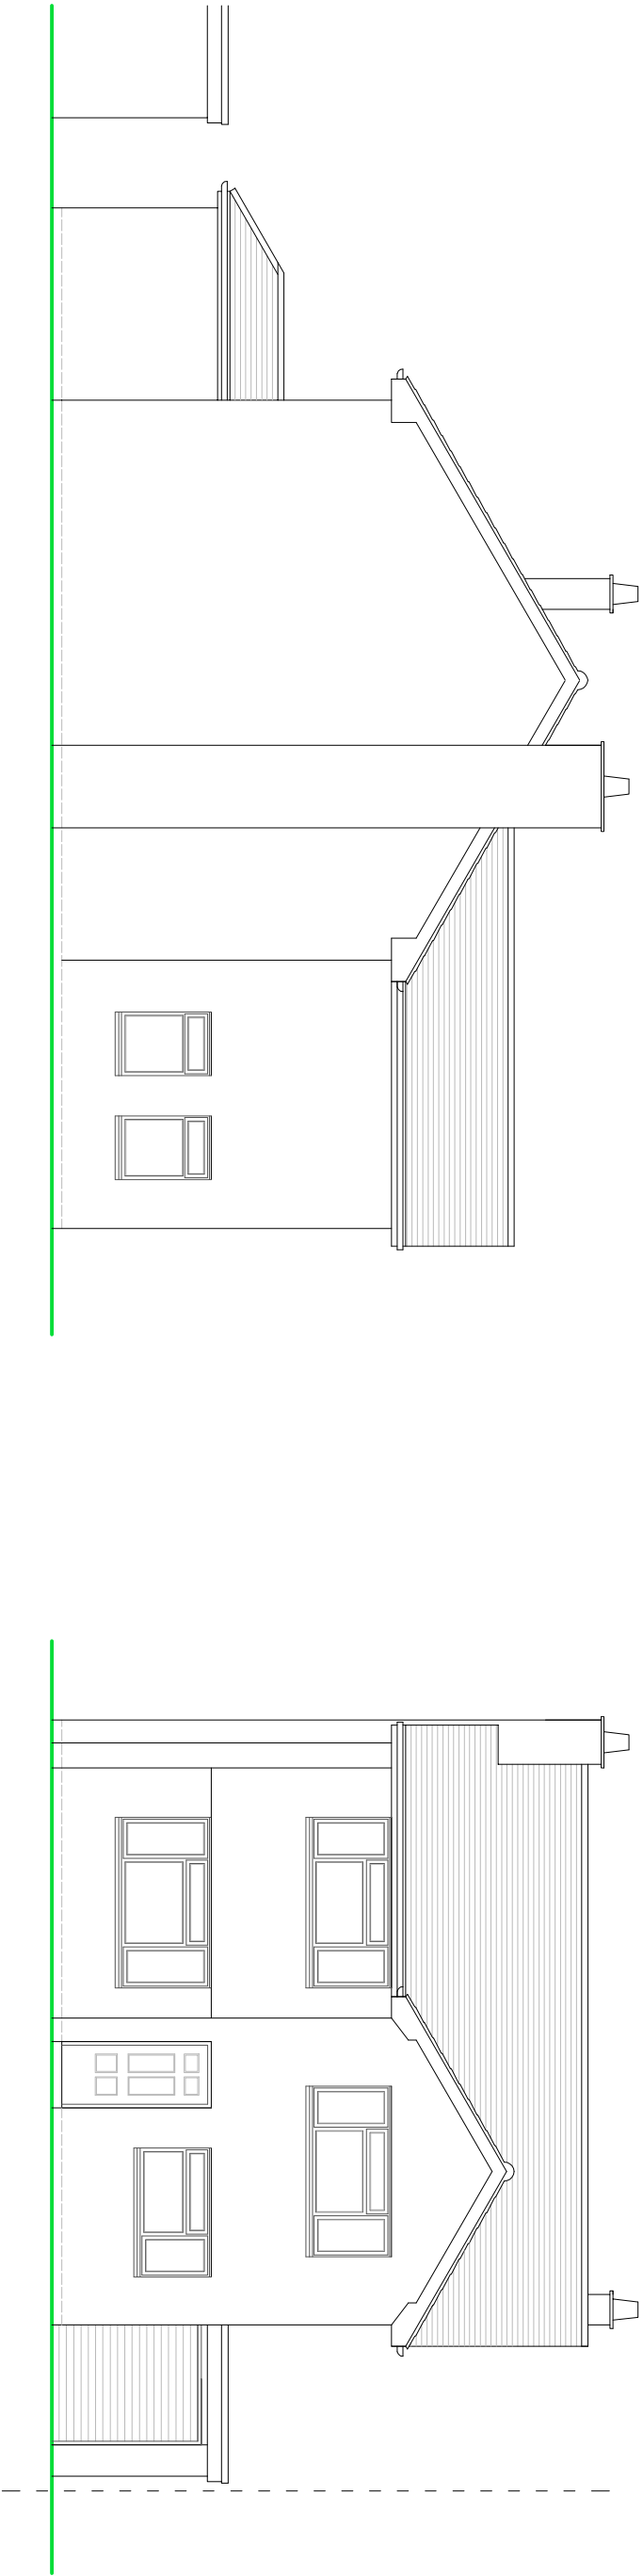

SIDE ELEVATION


FRONT ELEVATION

NOTES


ROOF - Interlocking concertet tiles to pitched roof.

WALLS - Face brickwork external walls.


WINDOWS/DOORS - White framed PVC double glazed units.

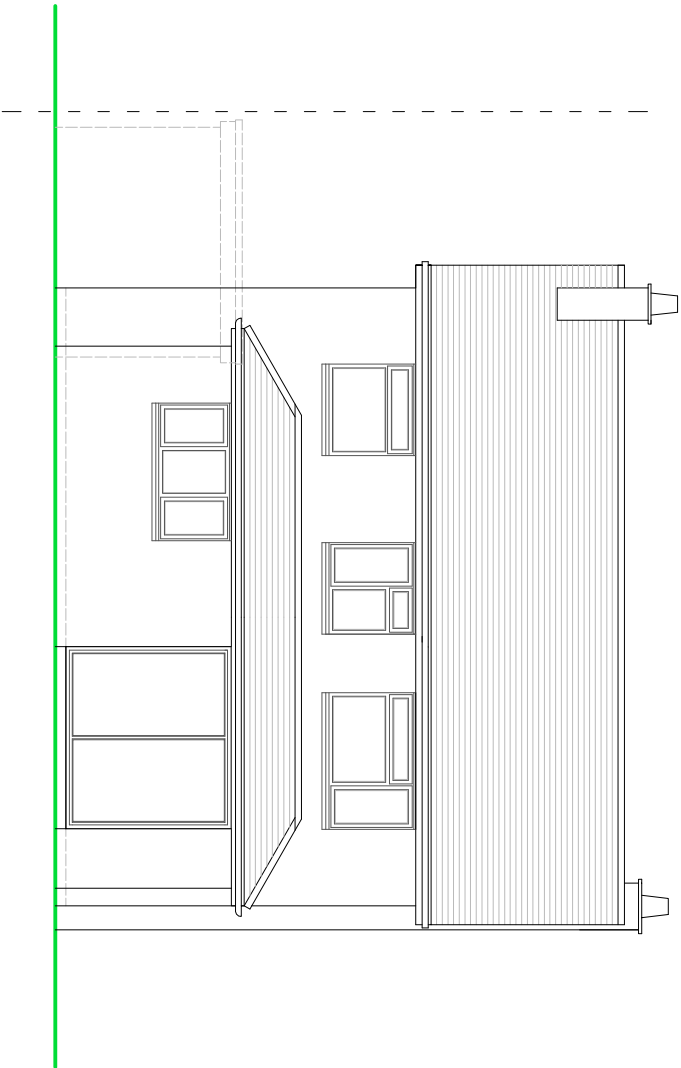

REAR ELEVATION

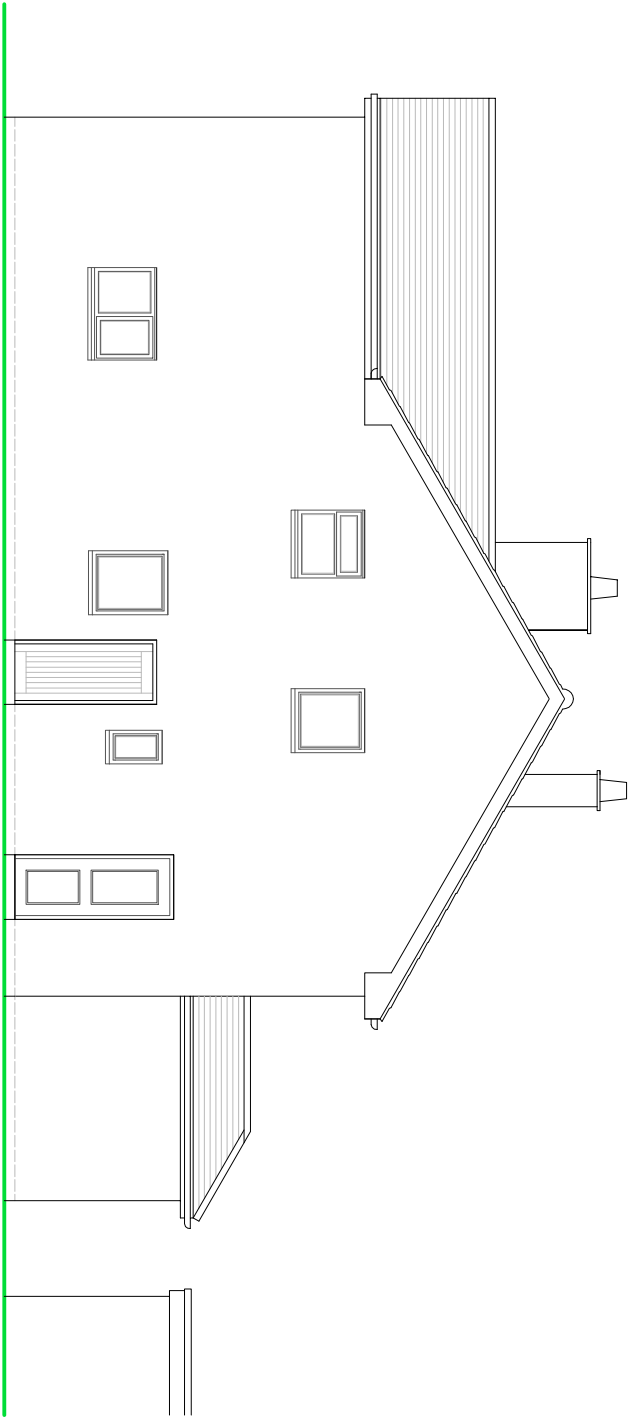

SIDE ELEVATION

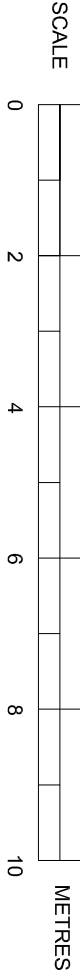

EXISTING ELEVATIONS

SUSSEX BUILDING CONSULTANCY LIMITED

6 DOWNVIEW ROAD, FELPHAM,
BOGNOR REGIS, WEST SUSSEX.

SCALE - 1/100 REV - A DATE - 22/02/2021



partner
LABC
3 HORTICOTE ROAD
BOGNOR REGIS
PO21 9AZ
TEL - (01243) 861379