


PROPOSED GROUND FLOOR PLAN

SUSSEX BUILDING CONSULTANCY LIMITED

6 DOWNVIEW ROAD, FELPHAM,
BOGNOR REGIS, WEST SUSSEX.

SCALE - 1/50 REV - B DATE - 01/03/2021

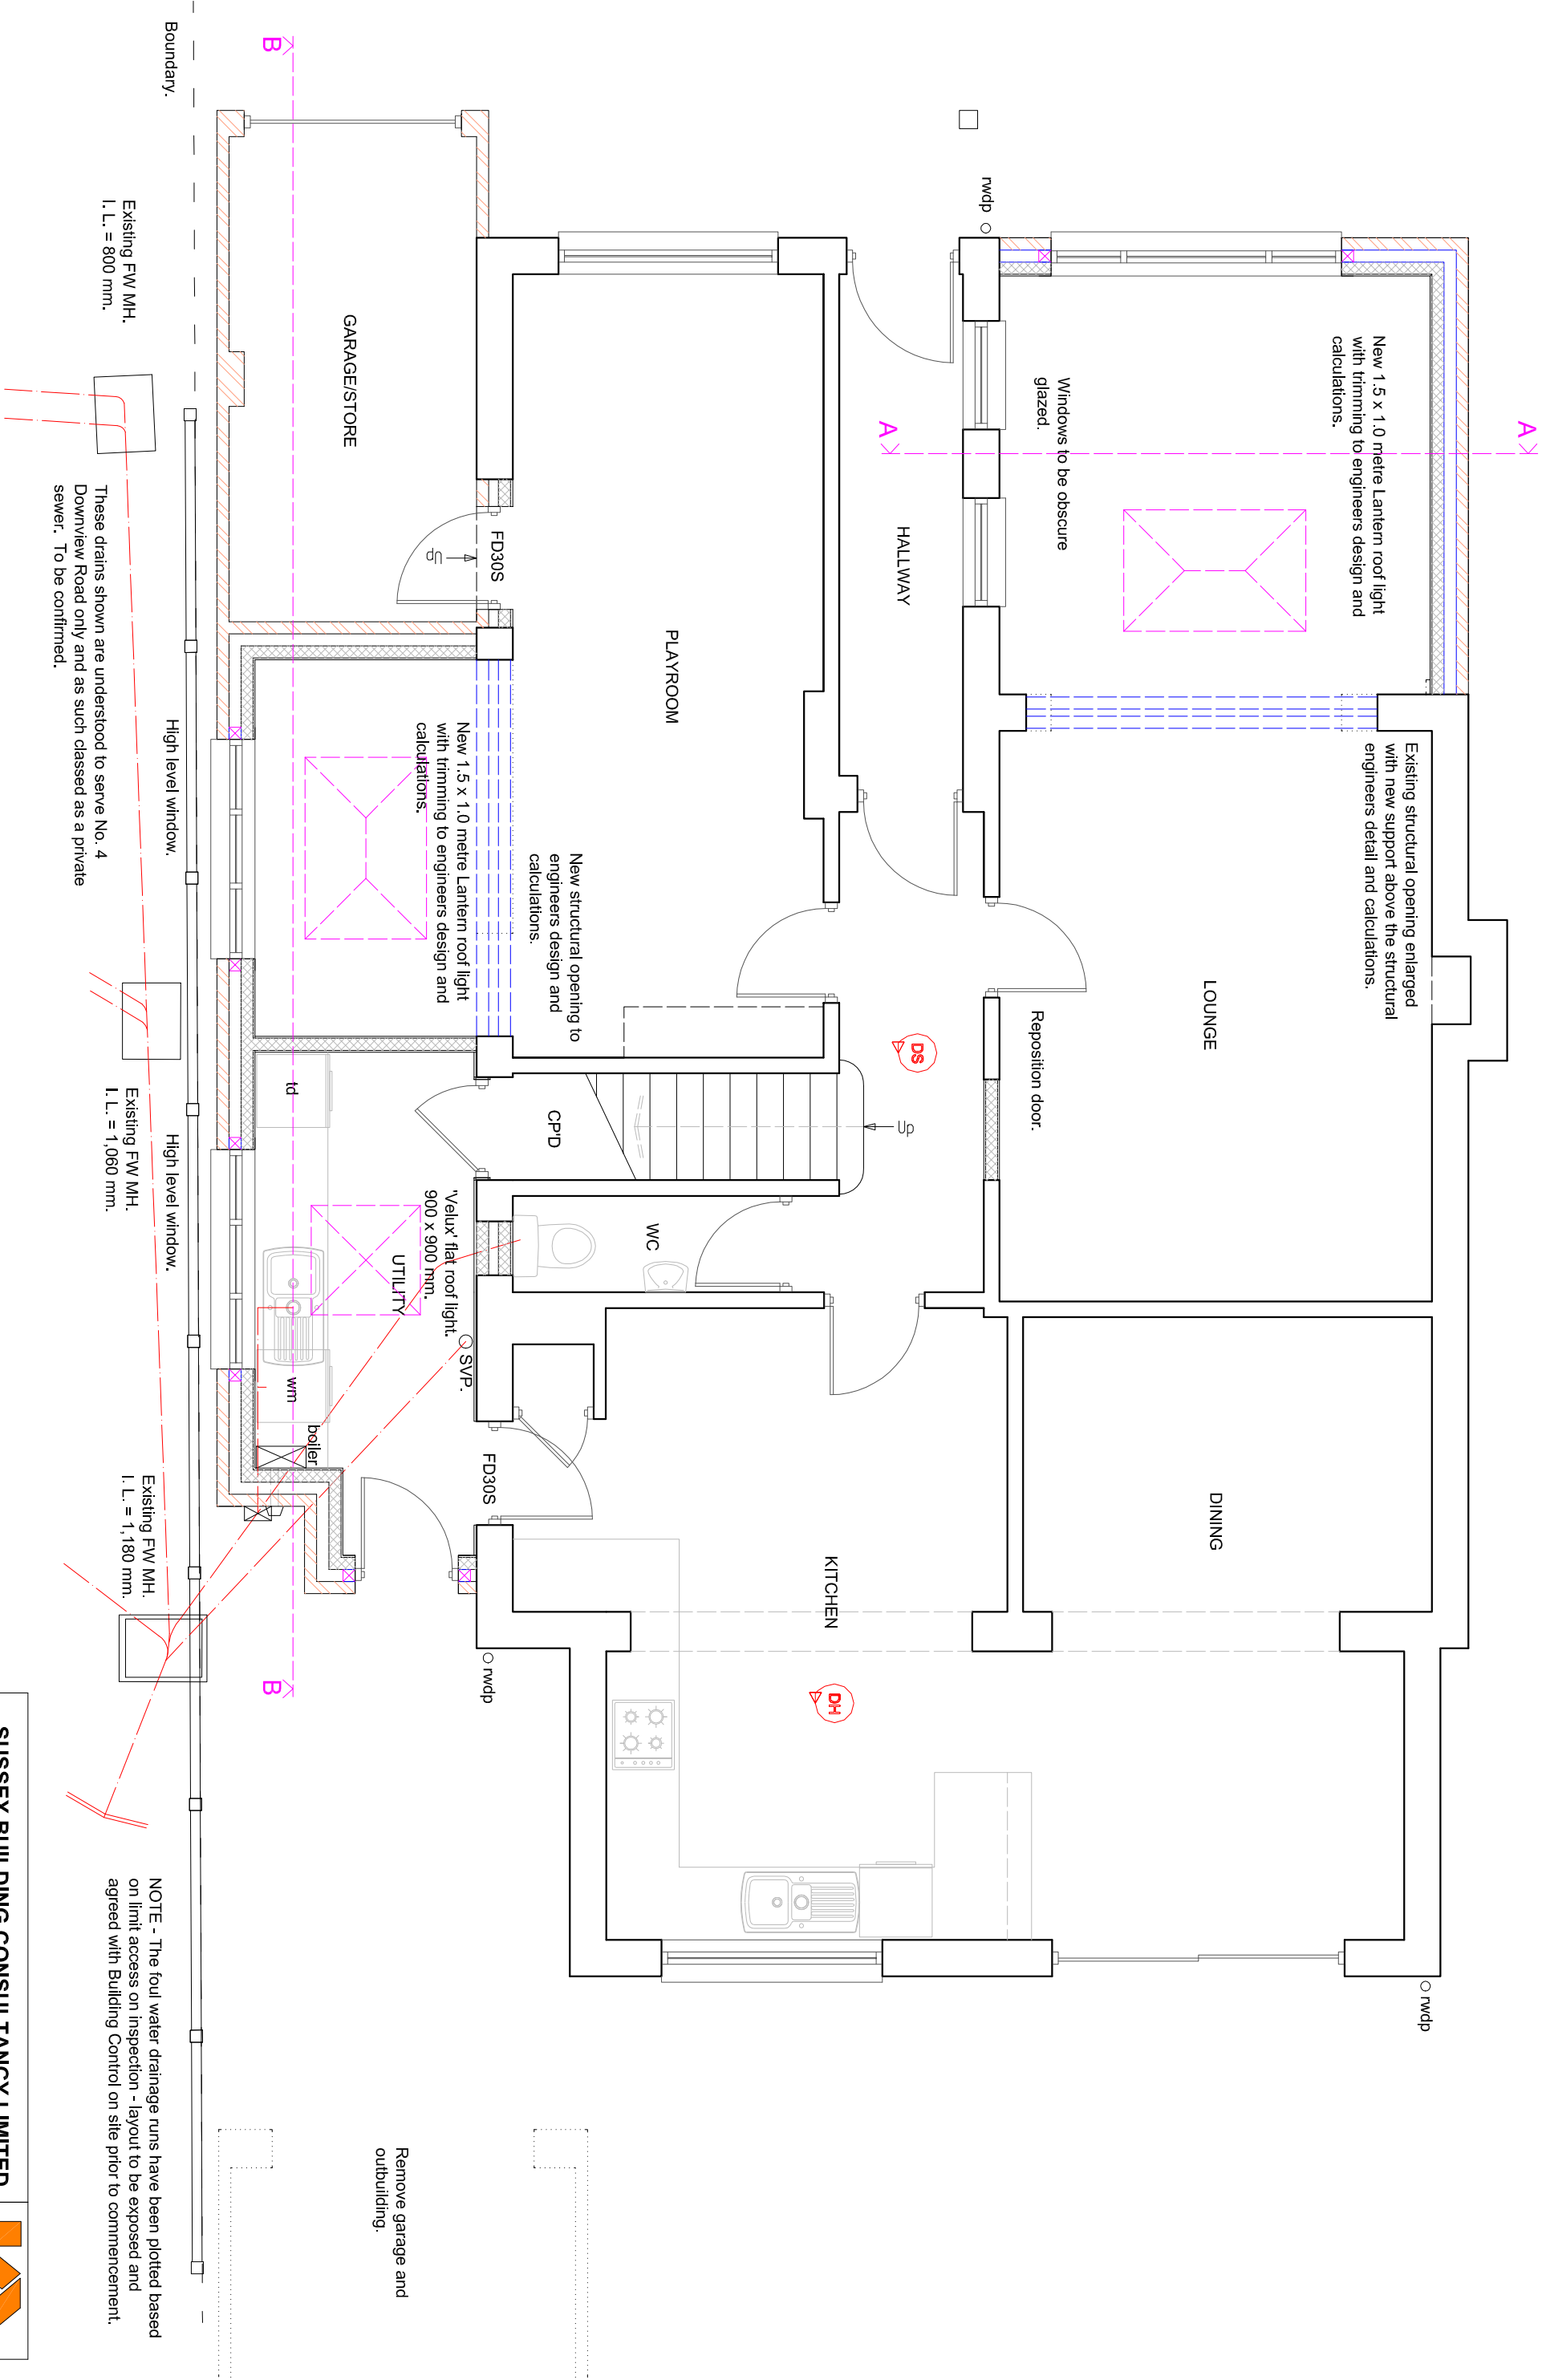

partner
LABC
3 NORTHGATE ROAD
BOGNOR REGIS
PO21 5LZ
TEL/FAX - (01243) 861379

NOTE - The foul water drainage runs have been plotted based on limit access on inspection - layout to be exposed and agreed with Building Control on site prior to commencement.