



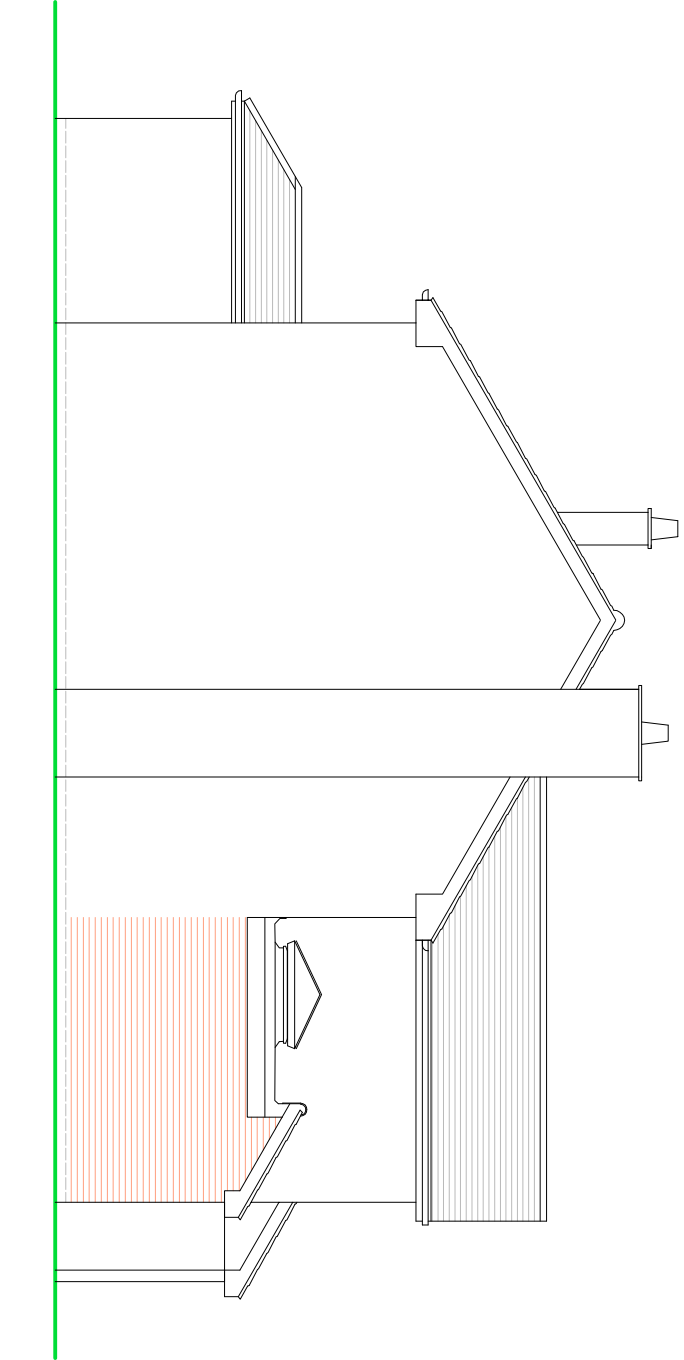

SIDE ELEVATION

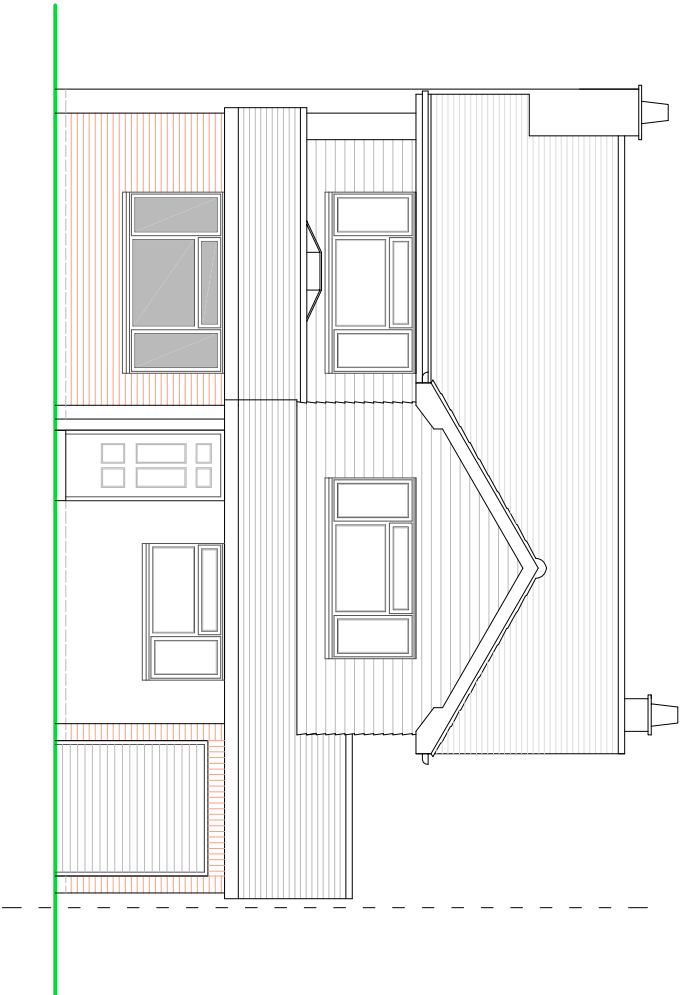


FRONT ELEVATION

NOTES


ROOF - Interlocking concrete tiles to pitched roof to match existing. GRP covering to flat roofs.

WALLS - Face brickwork to match existing, light coloured cement based 'New England' style cladding to upper front elevation.

WINDOWS/DOORS - White framed PVC double glazed units.

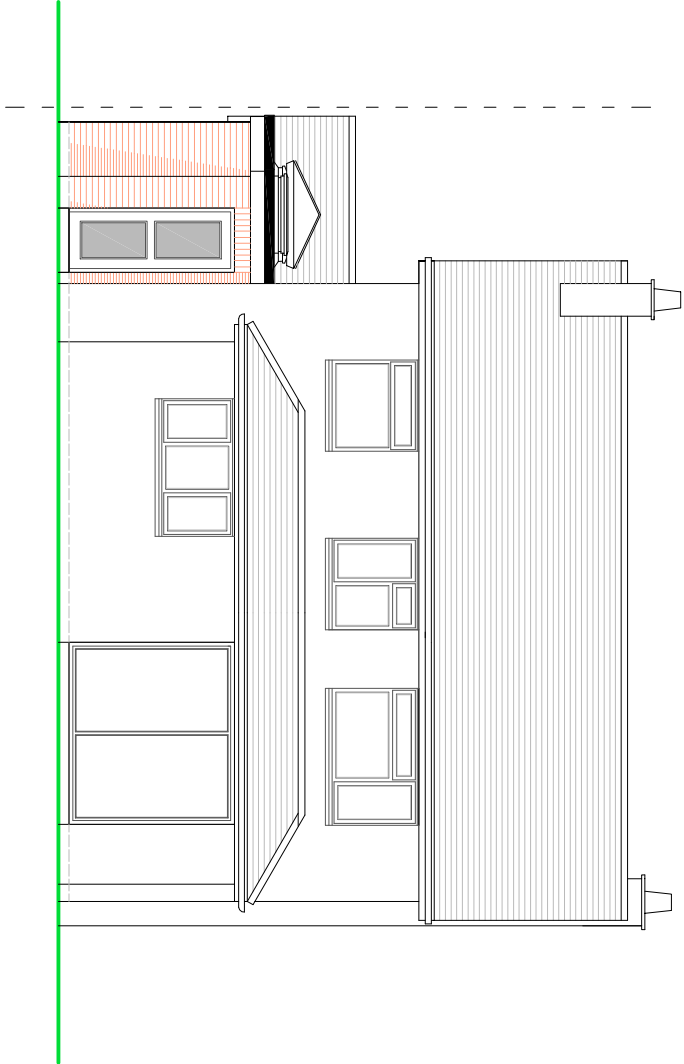


REAR ELEVATION

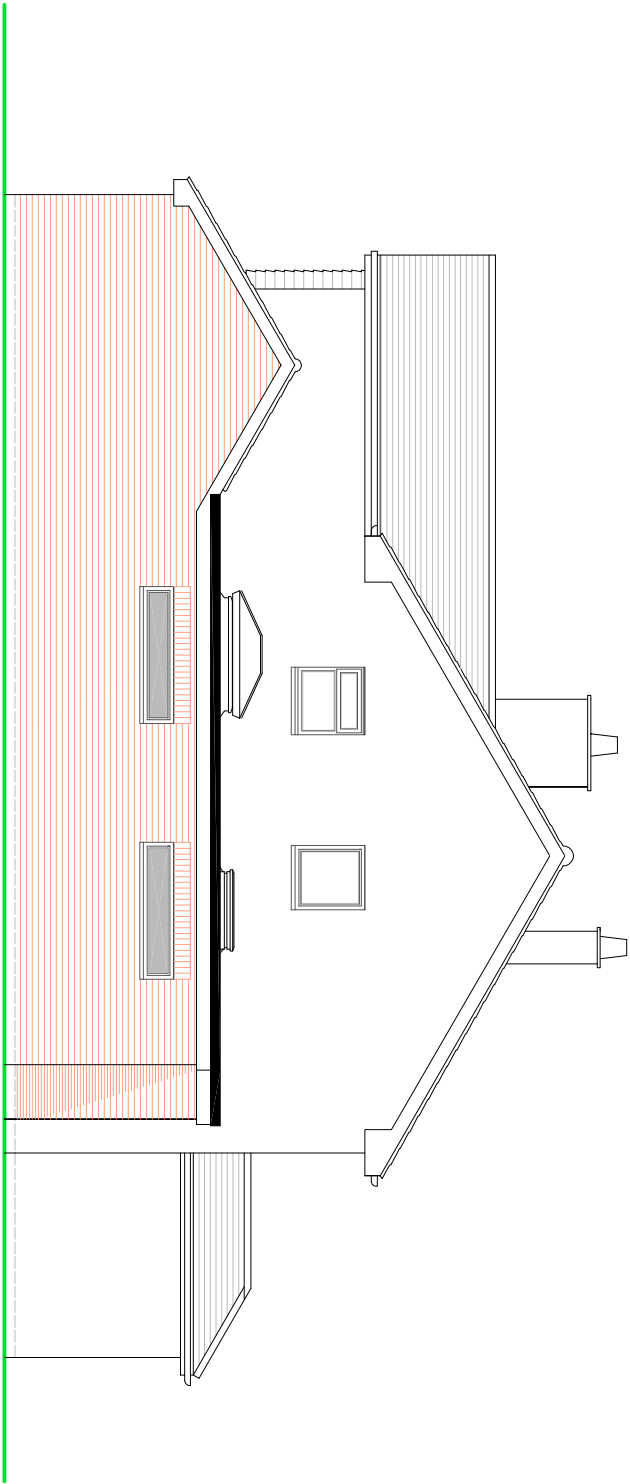

SIDE ELEVATION

SCALE

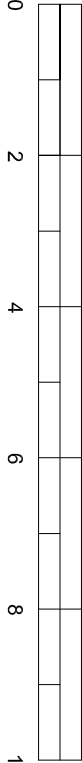

METRES

PROPOSED ELEVATIONS

SUSSEX BUILDING CONSULTANCY LIMITED

6 DOWNVIEW ROAD, FELPHAM,
BOGNOR REGIS, WEST SUSSEX.

SCALE - 1/100 REV - A DATE - 01/03/2021



LABC

3 NORTHCOTE ROAD
BOGNOR REGIS
PO21 9LZ
TEL - (01243) 861579