



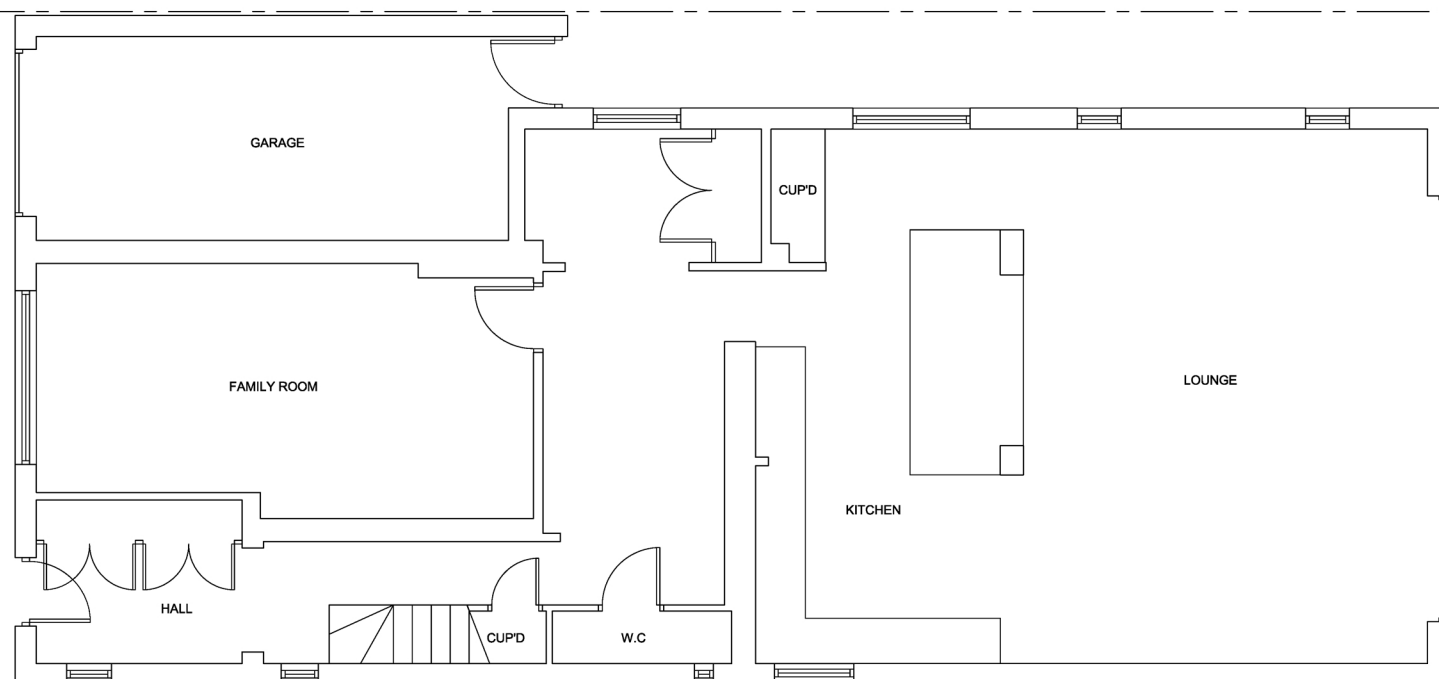


This drawing has been prepared for the purpose of gaining planning permission only and does not purport to be a working or contractual drawing and should not be used for any building or contractual purposes.

This drawing has been prepared based on survey drawings and information prepared by others.

All dimensions and levels on all drawings must be checked and verified on site before commencement of works.

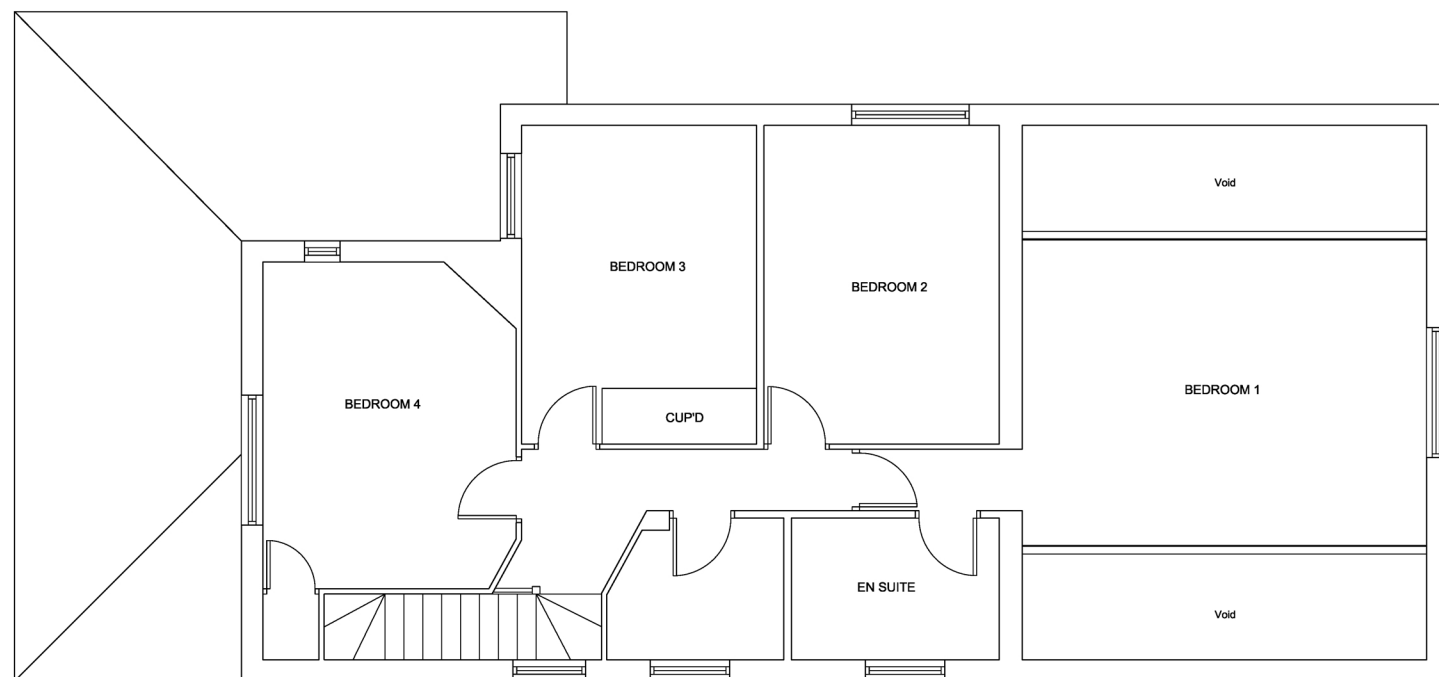

EXISTING PLANS & ELEVATIONS

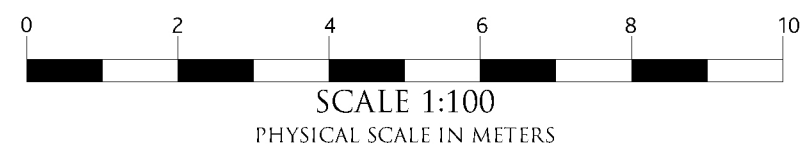

ALTERATIONS & EXTENSION
8 THE MIDWAY . FELPHAM . WEST SUSSEX . PO22 7EZ
FOR . Mr. & Mrs. WOOLLVEN
Job No: 605 . Scale: 1:100 at A3 . Date: February 2019 . Dwg No: 605-002

PULLEN
ARCHITECTURE

41-42 Southgate Place . Chichester
West Sussex . PO19 1ET
Tel 01243 859510
office@pullenarchitecture.co.uk
www.pullenarchitecture.co.uk