




Ordnance Survey, (c) Crown Copyright 2019. All rights reserved. Licence number 100022432

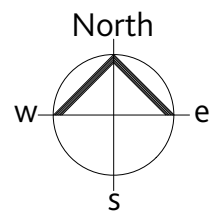


This drawing has been prepared for the purpose of gaining planning permission only and does not purport to be a working or contractual drawing and should not be used for any building or contractual purposes.

Check Physical Scale Bar when scaling off this drawing.

This survey drawing has been measured by hand. All dimensions to be checked and verified on site prior to any manufacture or construction.

LOCATION & BLOCK PLAN

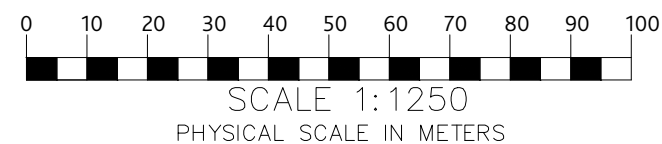

PROPOSED ALTERATIONS & EXTENSION
8 THE MIDWAY . FELPHAM . WEST SUSSEX . PO22 7EZ
 FOR . Mr. & Mrs. WOOLLVEN
 Job No: 605 . Scale: 1:1250 & 1:500@A3 . Date: February 2019 . Dwg No: 605-001

Planning Application Issue

REVISIONS:

Rev. / - 01.02.2019 - Draft Planning Application
 Rev. A - 21.02.2019 - Planning Application Issue

LOCATION & BLOCK PLAN
 Dwg. No. 605-001

PULLEN
ARCHITECTURE

41-42 Southgate Place . Chichester
 West Sussex . PO19 1ET
 Tel 01243 859510
 office@pullenarchitecture.co.uk
 www.pullenarchitecture.co.uk