



Do not scale from this drawing accept for planning purposes. This drawing has been prepared based on survey drawings and information prepared by others. All dimensions and levels on all drawings must be checked and verified on site before commencement of works.

Any discrepancies between drawings & documents should be reported to Pullen Architecture Ltd. This drawing should be read in conjunction with supporting drawings & documents produced by Pullen Architecture Ltd and other consultants.

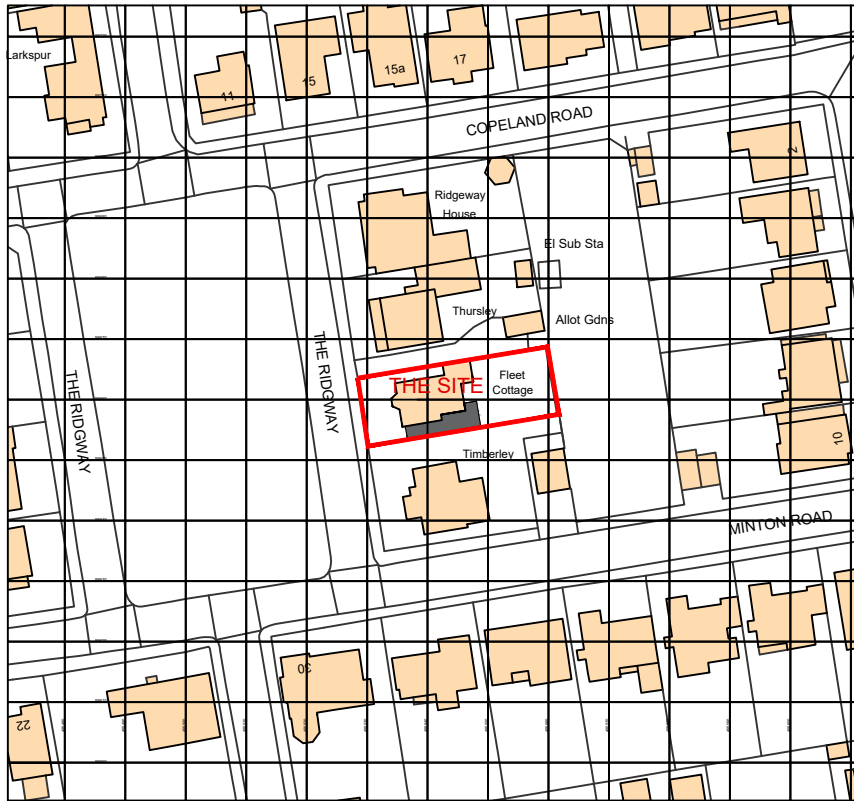

Ordnance Survey, (c) Crown Copyright 2022. All rights reserved. Licence number 100022432



Ordnance Survey, (c) Crown Copyright 2022. All rights reserved. Licence number 100022432

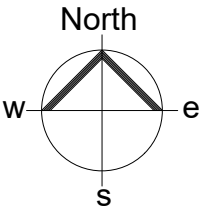

Planning Application Issue

- REVISIONS:
- Rev. A - 16.02.22 - Preliminary Design . Client Issue
 - Rev. B - 23.02.22 - Draft Planning App . Client Issue
 - Rev. C - 16.03.22 - Planning Application Issue
 - Rev. D - 28.03.22 - Planning Issue Site Dims Added

This drawing has been prepared for the sole purpose of gaining planning permission and forms part of a set of drawings & documents. This drawing does not purport to sufficient information from which to build without the provision of a comprehensive drawings, specifications and schedule of works and adequate contractual arrangements. This drawing should not be used for any contractual purposes without prior written permission from Pullen Architecture Ltd, who will require to see and approve of all supporting documentation and all contractual arrangements before written permission is given.

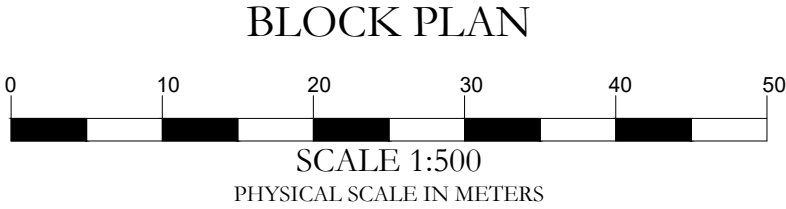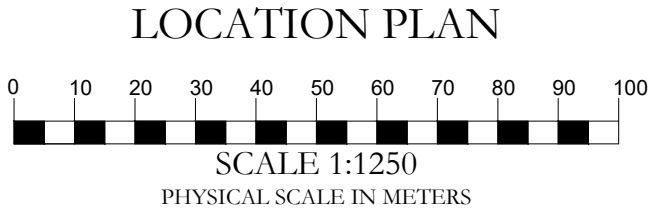

PROPOSED EXTENSION
FLEET COTTAGE . THE RIDGWAY . FELPHAM . WEST SUSSEX . PO22 7JQ
Job No: 667 . Scale: 1:100@A3 . Date: February 2022 . Dwg No: 667-001

LOCATION & BLOCK PLAN
Dwg. No. 667-001

PULLEN
ARCHITECTURE

41-42 Southgate Place . Chichester
West Sussex . PO19 1ET
Tel 01243 859510
office@pullenarchitecture.co.uk
www.pullenarchitecture.co.uk