


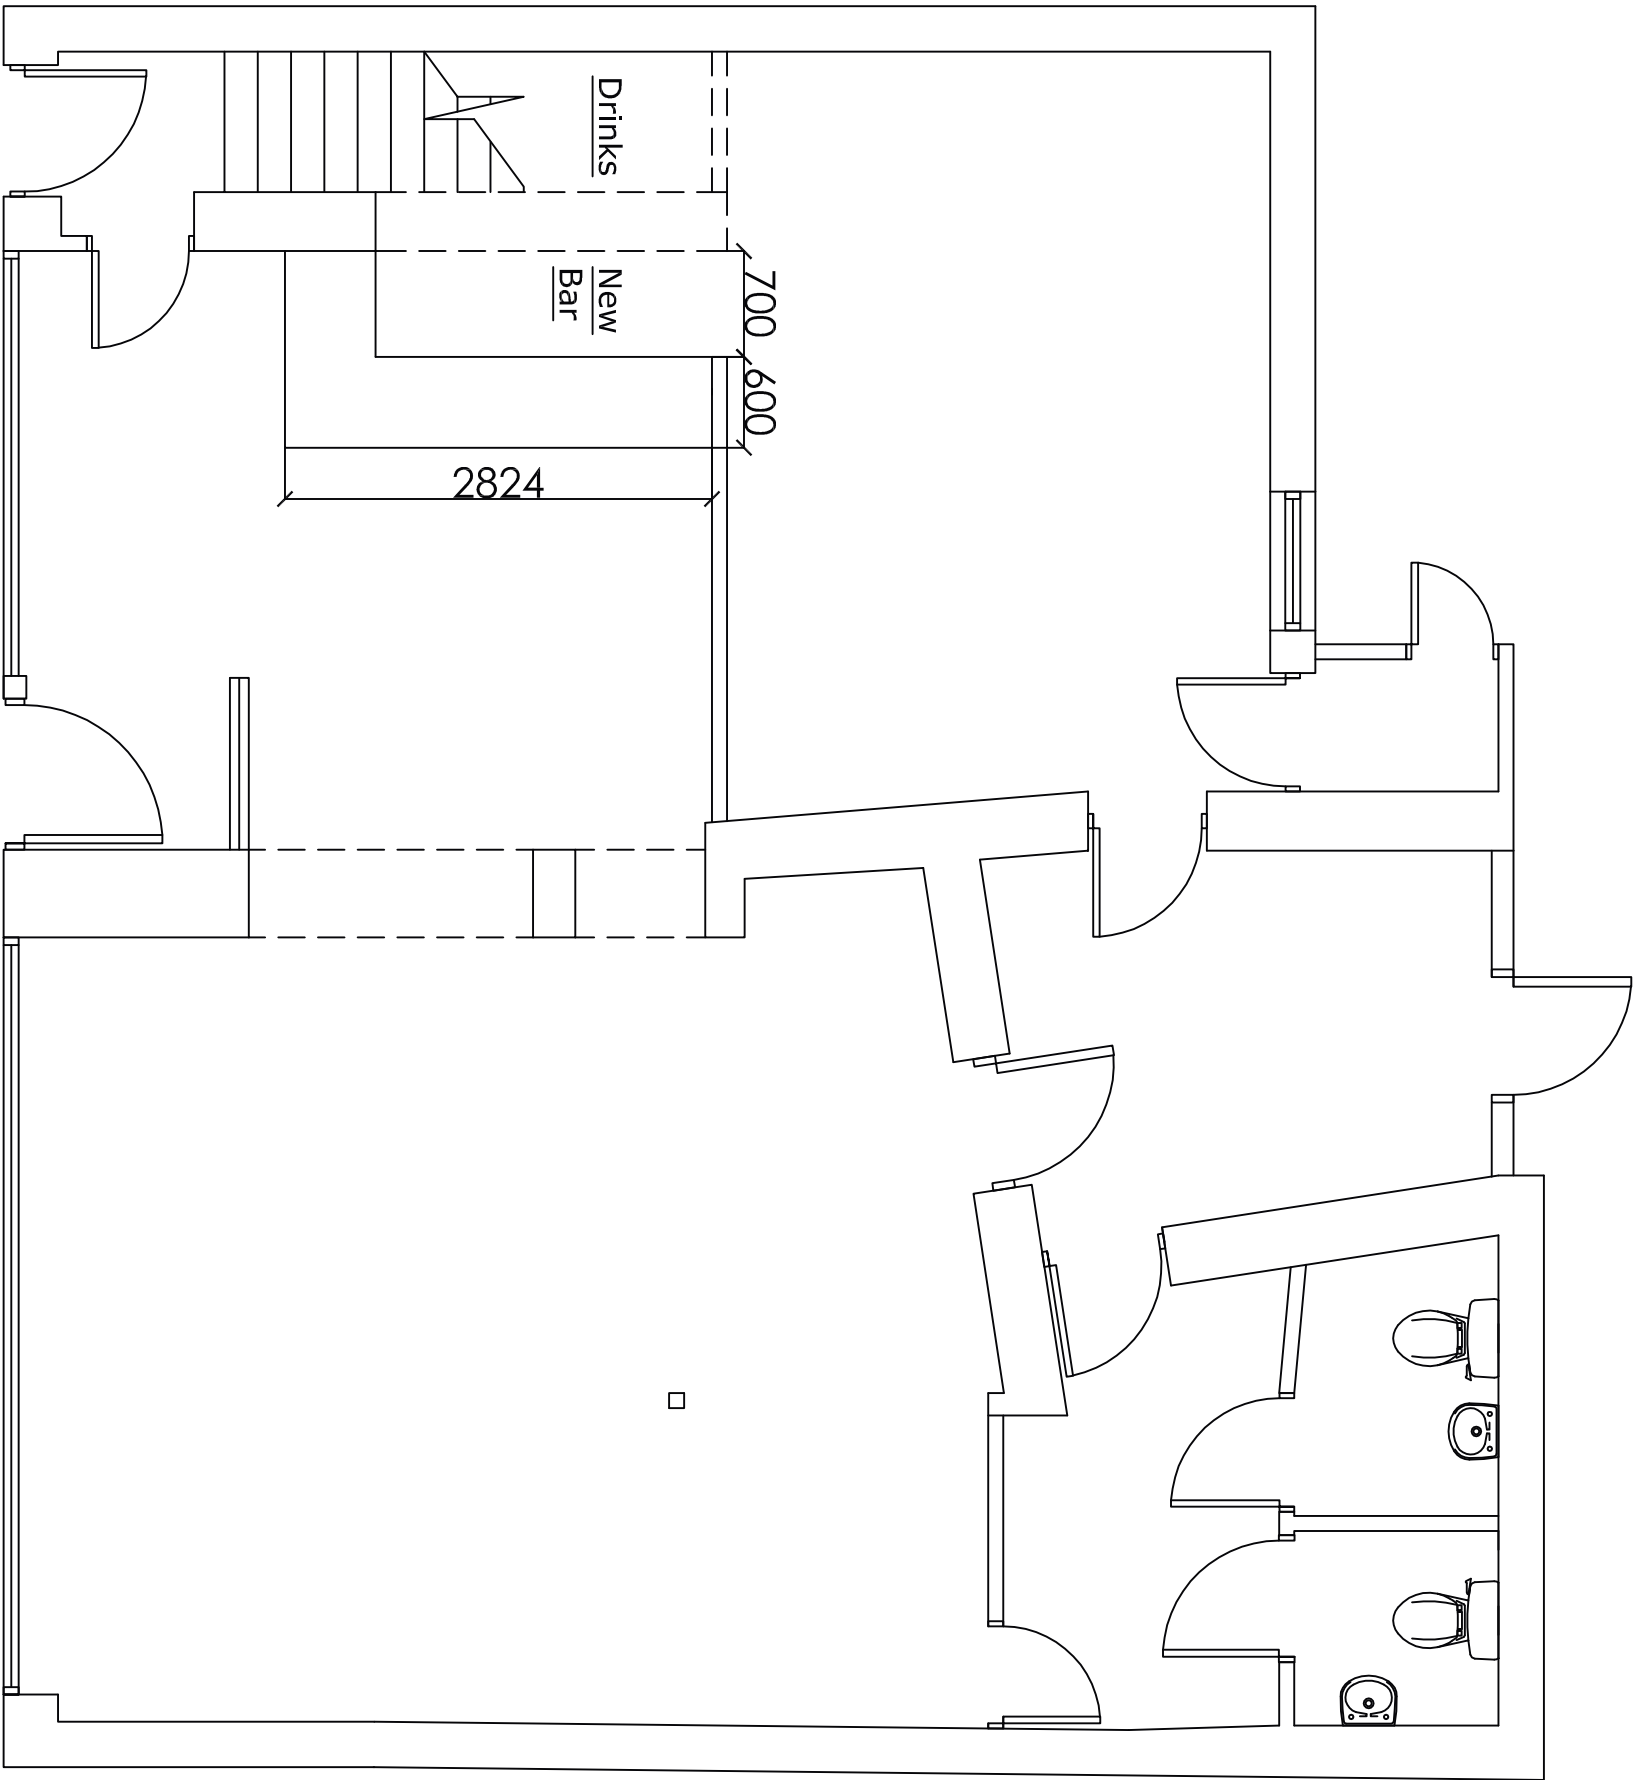

Proposed Ground Floor Plan

Itemref	Quantity	Title/Name, designation, material, dimension etc			Article No./Reference	
Designed by	Checked by	Approved by - date	File name	Date	Scale	
JD				Feb 2010	1:50	
Ye Olde Malt House				Mr. & Mrs. Kilvington		
				04	Edition	Sheet
				0		