




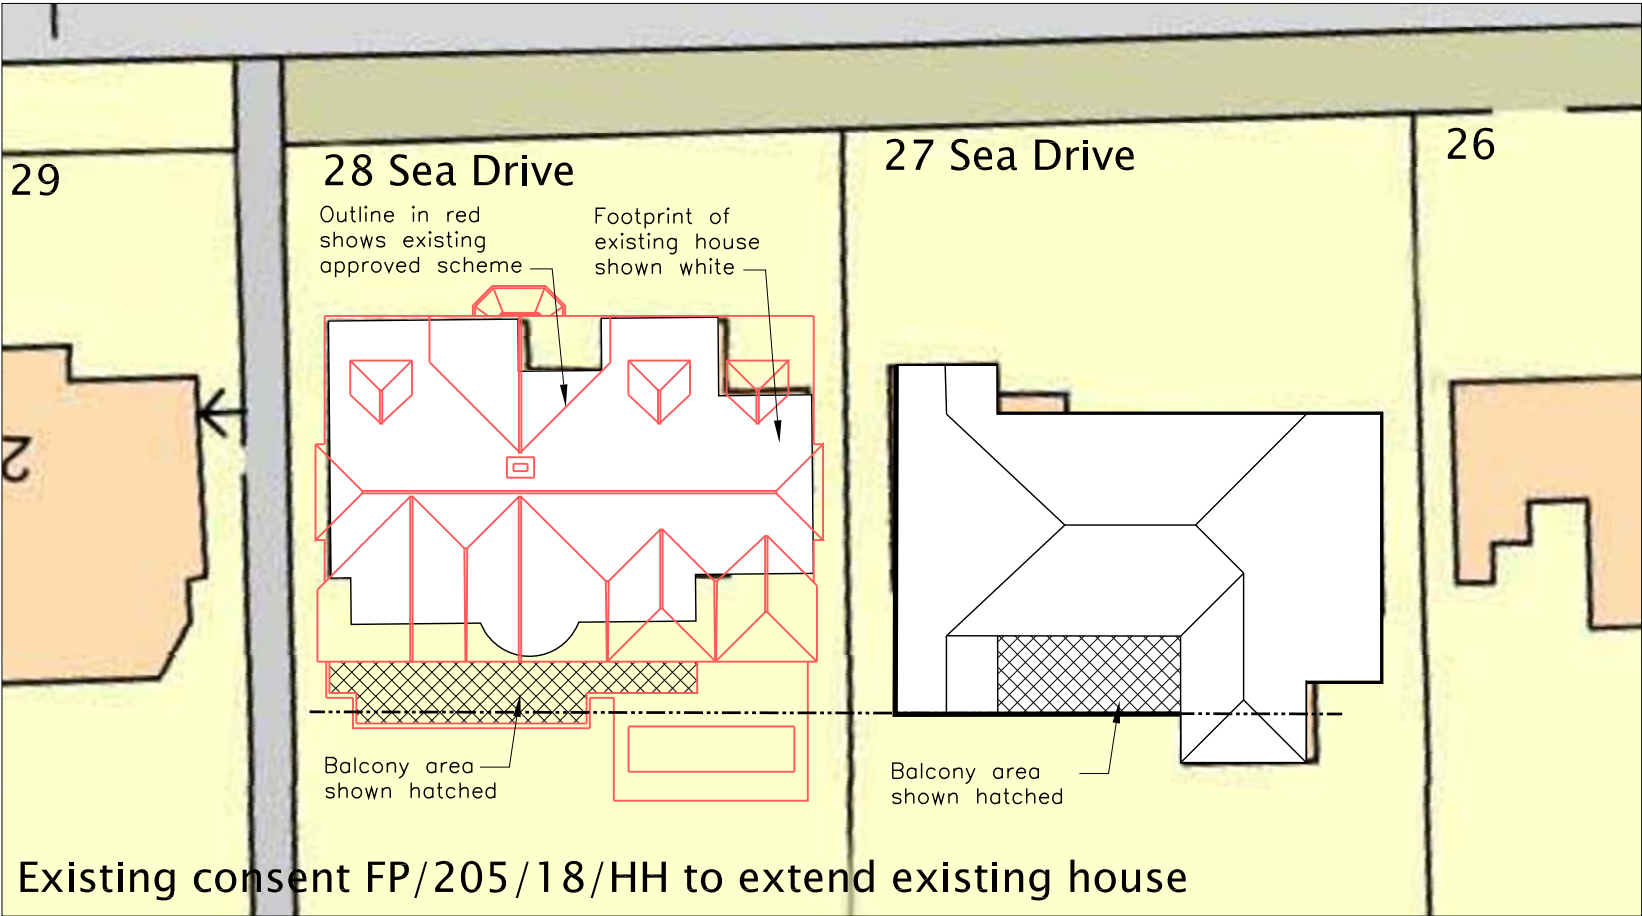

A Existing consent FP/205/18/HH to extend existing house

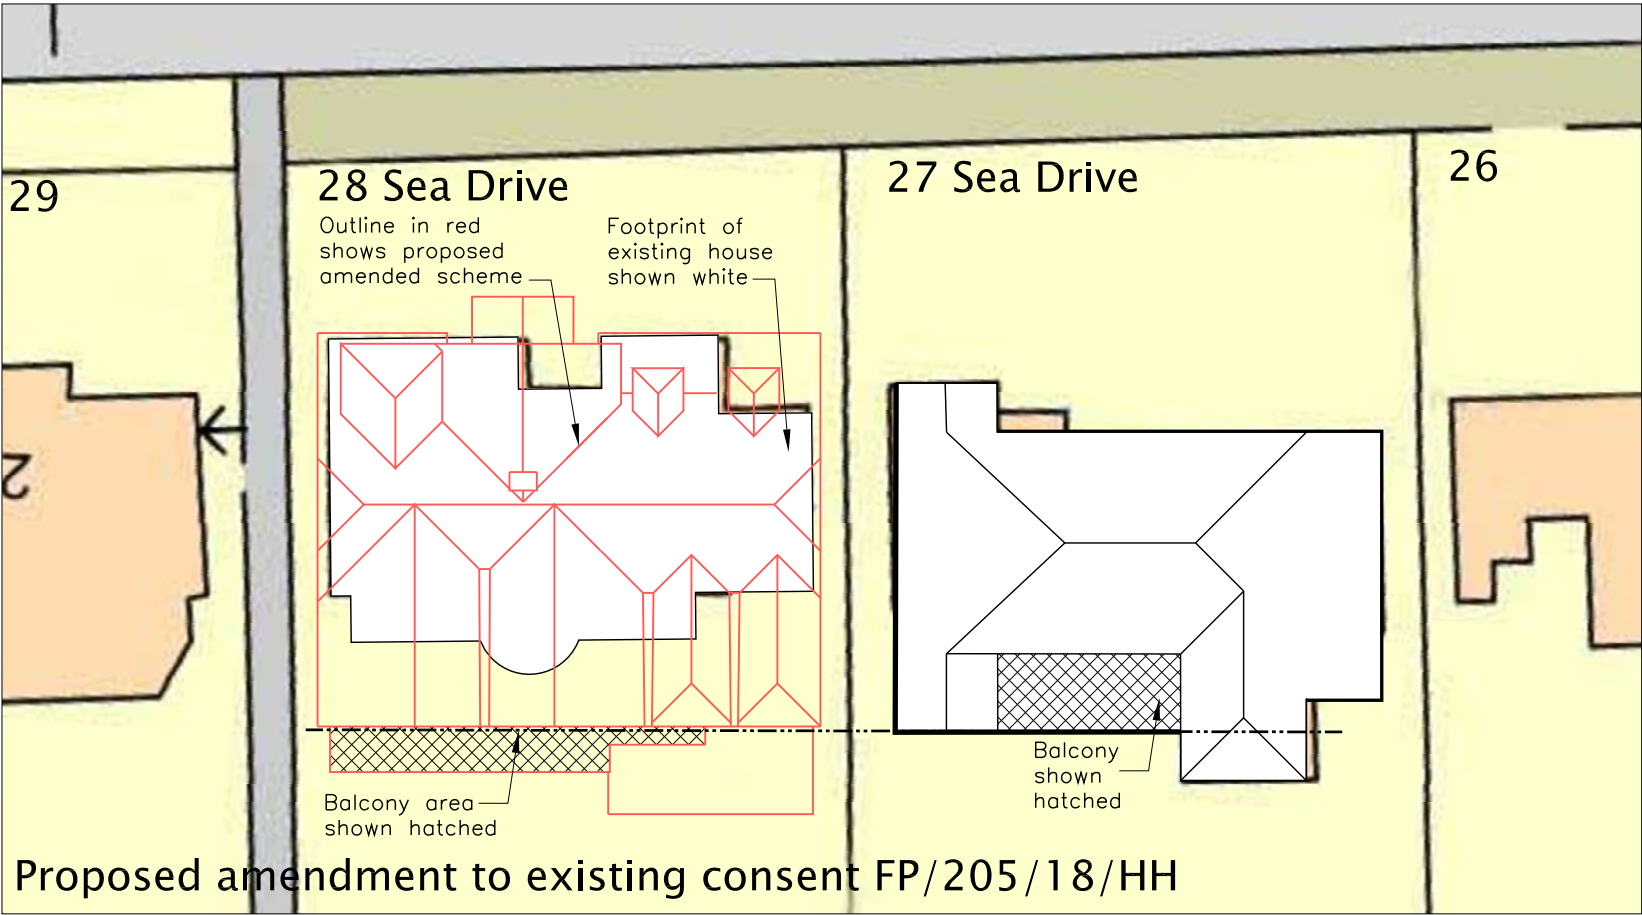

B Proposed amendment to existing consent FP/205/18/HH

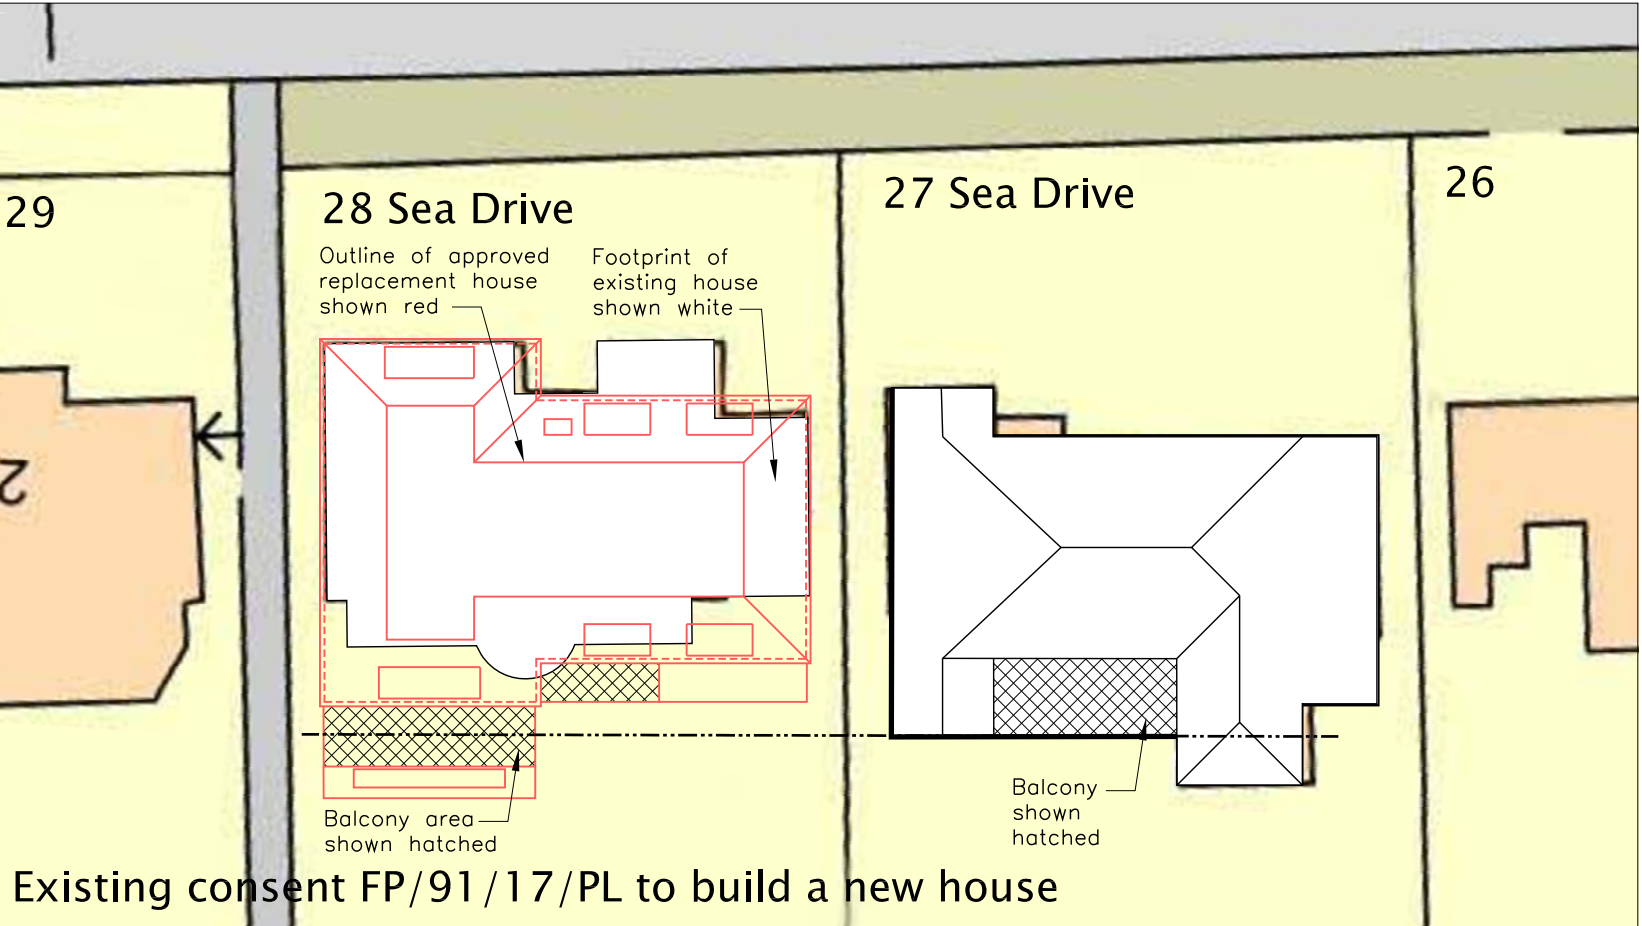

C Existing consent FP/91/17/PL to build a new house

No.	Description	Date / Issued by
Notes:		

Rev 1 Window added to 1st floor bedroom 14.08.2018
Use figured dimensions only. All levels and dimensions to be checked on site. This drawing is to be read in conjunction with all other relevant drawings and specifications. All rights reserved. Hunters South Architects Limited.

hunters
south
architects

The Corn Exchange
Baffins Lane
Chichester
PO19 1BF

T 01243 558750
info@hunterssoutharchitects.co.uk
www.hunterssoutharchitects.co.uk

Project Name:
28 Sea Drive, Felpham
Proposed extension & alterations

Dwg Reference:
Comparison of existing planning
consents

Drawn: rb Checked:

Scale: 1:250 @A3 Project Issue Date:

Project	Originator	Volume	Level	Type	Role	Number
-	-	-	-	-	-	-

Status: Suitability Description: Orig Paper Size: A3

Revision: Revision Description: HSA Job No: Z0338
APL 08.0