
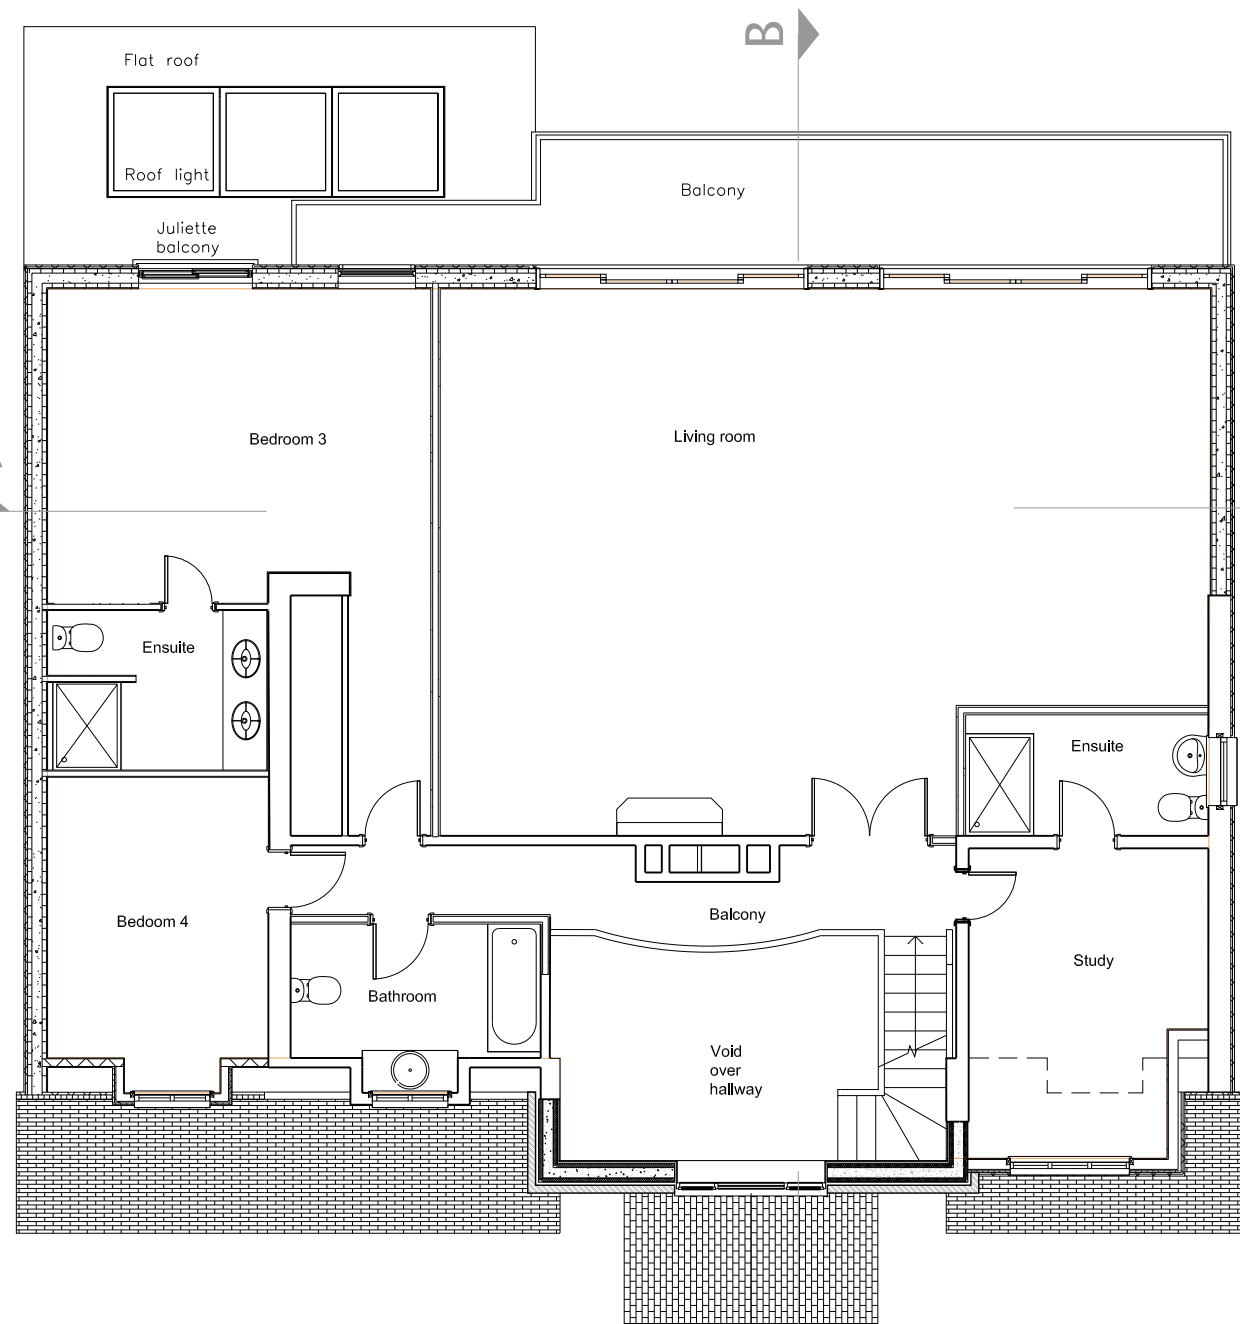


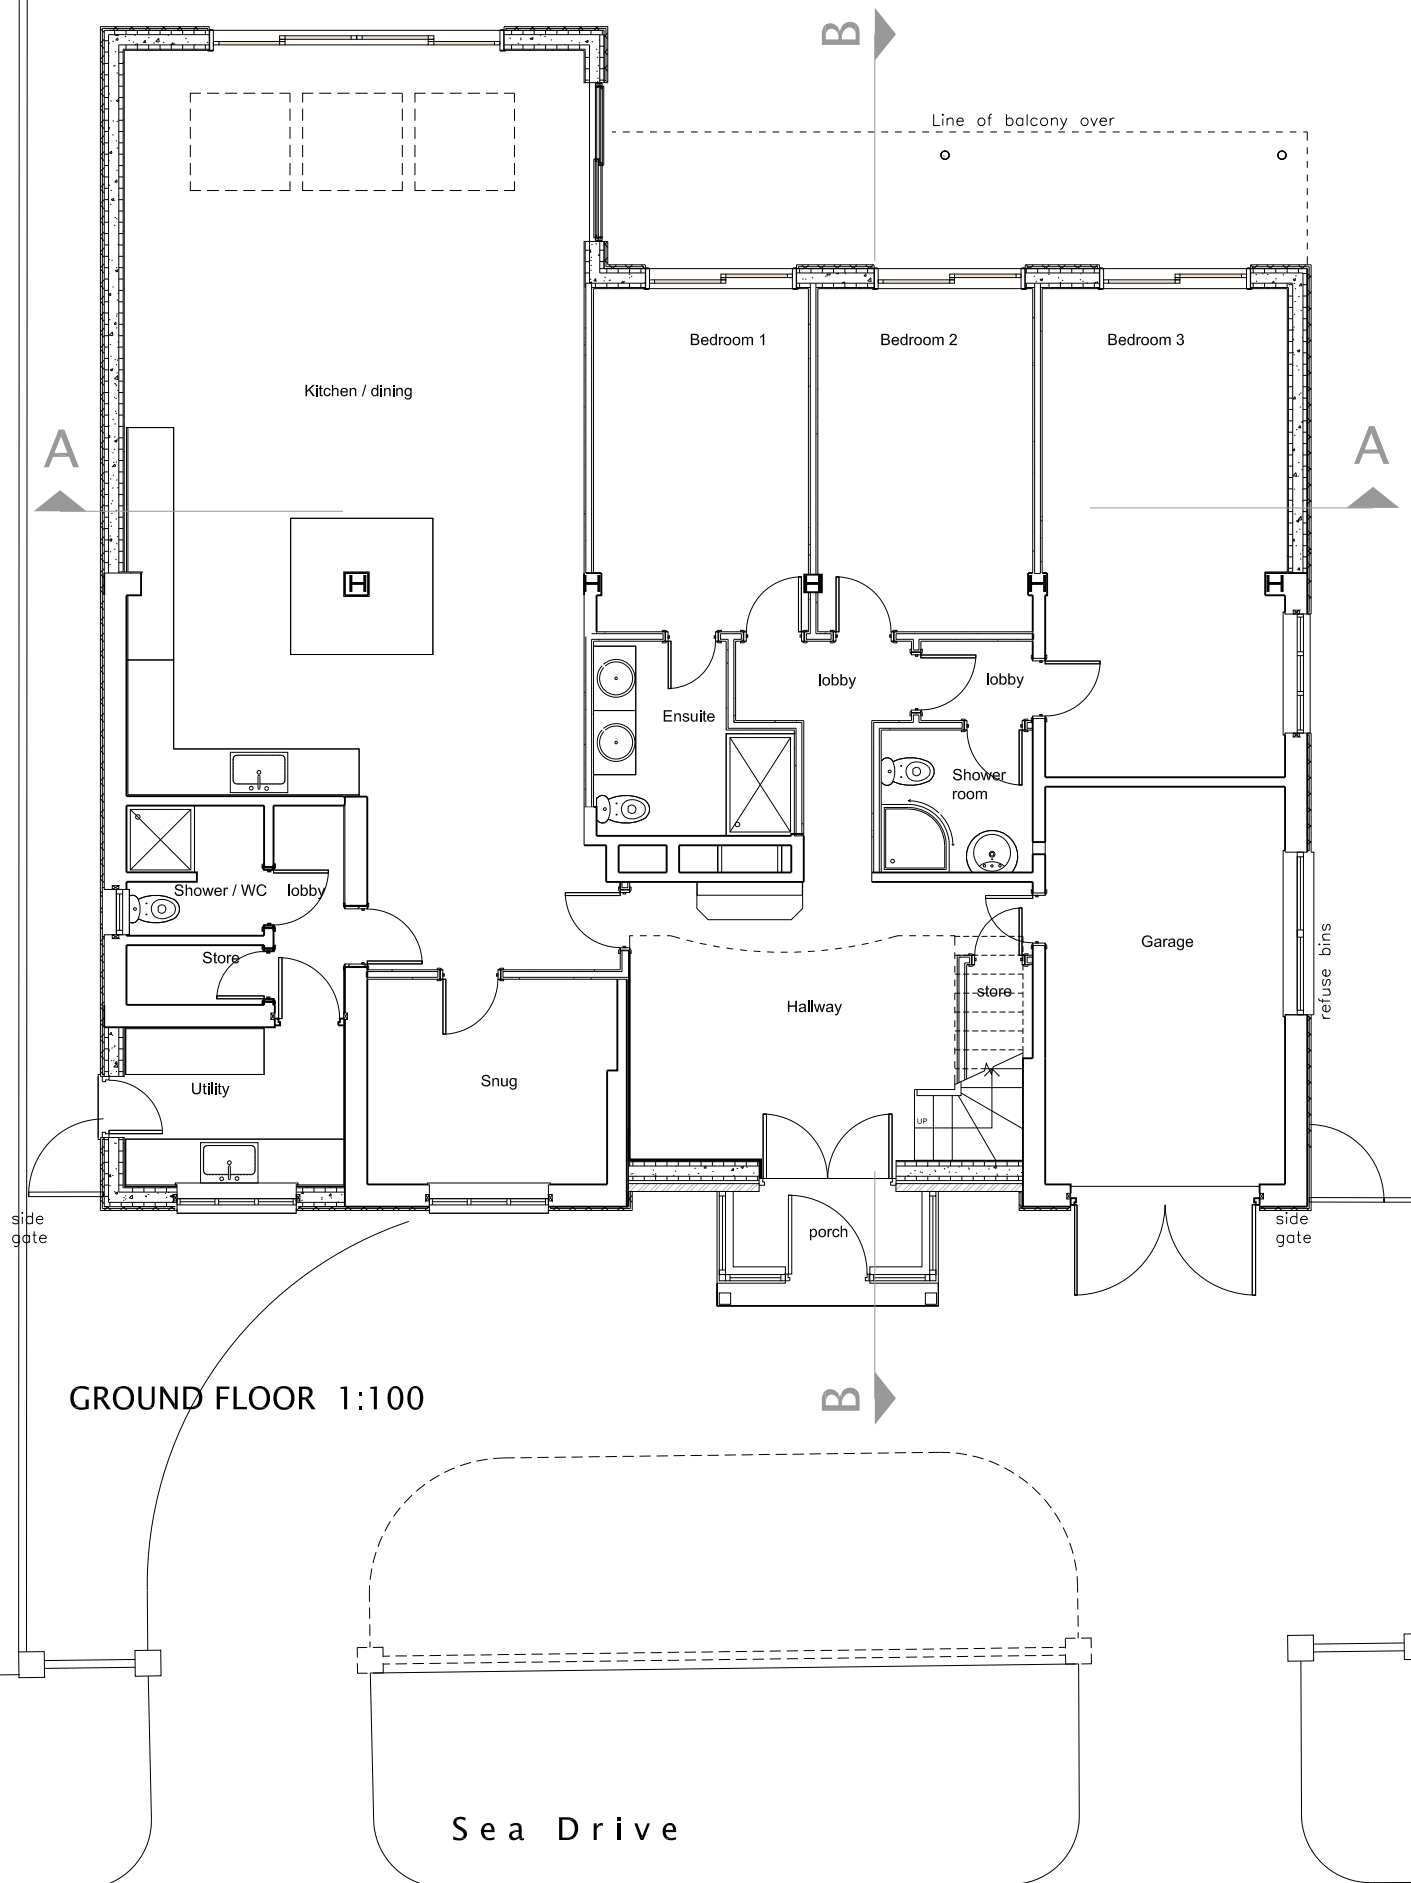

Rev 2 Amended for variation submission
08.02.2019
Rev 1 Window added to 1st floor
bedroom 14.08.2018

No.	Description	Date / Issued by
1	Window added to 1st floor bedroom	14.08.2018

Notes:

Use figured dimensions only. All levels and dimensions to be checked on site. This drawing is to be read in conjunction with all other relevant drawings and all rights reserved. Hunters South Architects Limited.

hunters
south
architects

The Corn Exchange
Baffins Lane
Chichester
PO19 1BF

T 01243 558750
info@hunterssoutharchitects.co.uk
www.hunterssoutharchitects.co.uk

Project Name:
28 Sea Drive, Felpham
Proposed extension & alterations

Dwg Reference:
Ground & first floor level plans
as proposed

Drawn: rfb Checked:

Scale: 1:100 @A3 Project Issue Date:

Project Originator: rfb Date: 14.08.2018

Status: Submittal Description: Orig Project:

Revised: Revision Description: HSA Project No:

APL 05.3 Z0038

